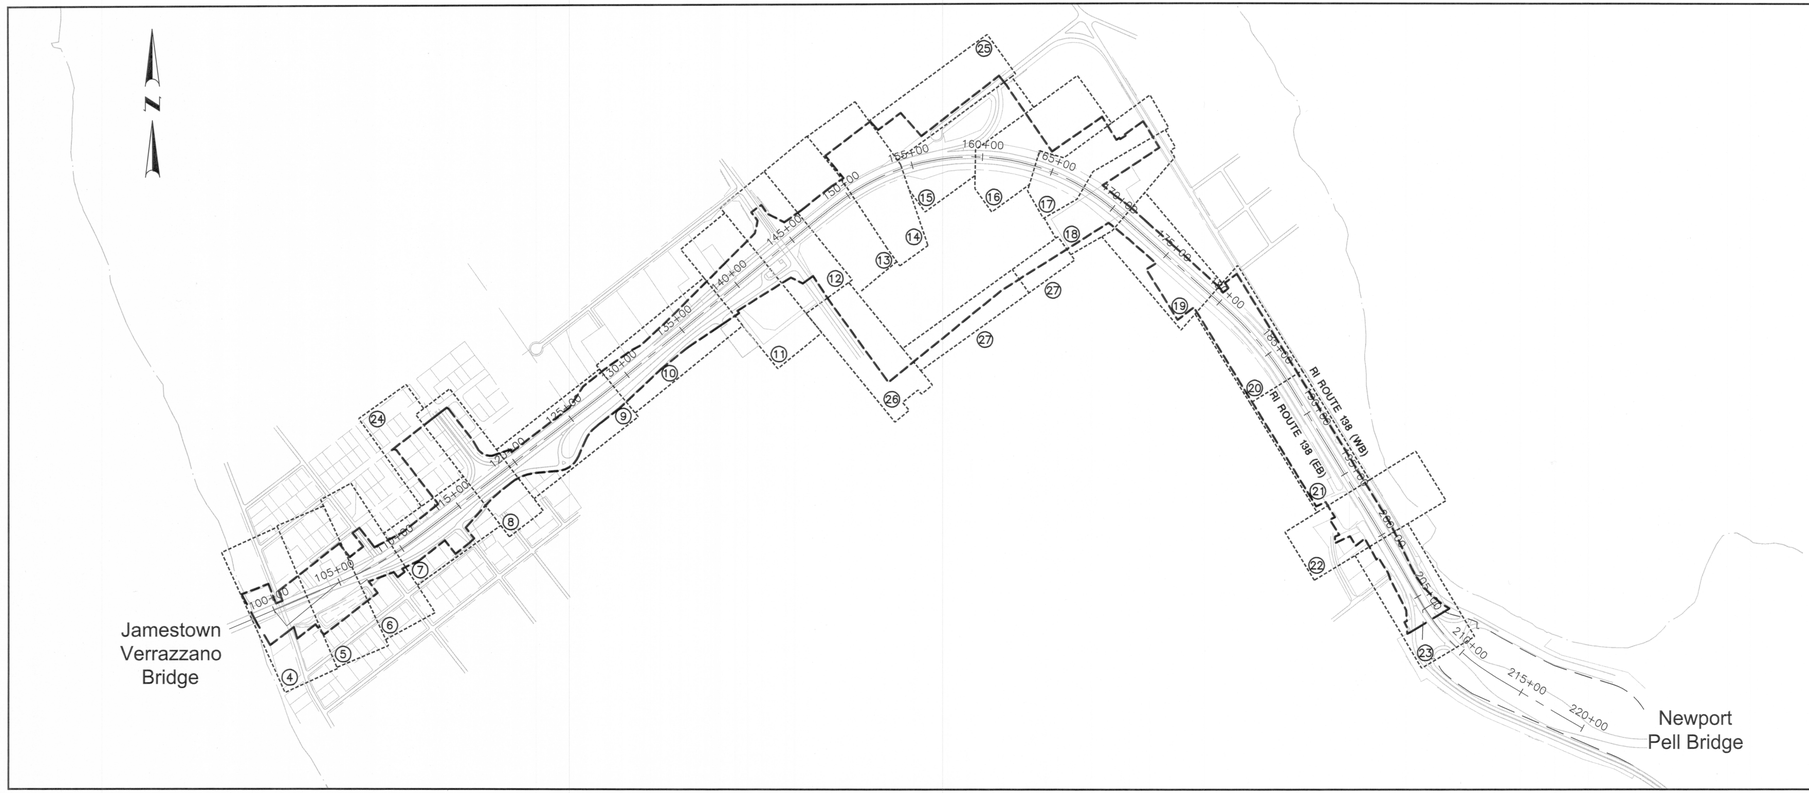

FED. ROAD DIV. NO.	STATE	FEDERAL AID PROJECT NO.	FISCAL YEAR	SHEET NO.	TOTAL SHEETS
1	RI		2013	3	27

RHODE ISLAND
DEPARTMENT OF TRANSPORTATION

LEGEND

(1)	=	PARCEL NUMBER
00/00	=	ASSESSOR'S PLAT/LOT NUMBER
T	=	TOTAL AREA
A	=	AREA ACQUIRED
R	=	REMAINING AREA
B	=	TEMPORARY EASEMENT AREA
C	=	PERMANENT AERIAL EASEMENT AREA
D	=	PERMANENT DRAINAGE EASEMENT AREA
G	=	PERMANENT GUY EASEMENT AREA
P	=	PERMANENT EASEMENT AREA
U	=	PERMANENT UTILITY AREA
S.F.L.		STATE FREEWAY LINE
S.H.L.		STATE HIGHWAY LINE
P.L.		EXISTING PROPERTY LINE
T.E.B.		TEMPORARY EASEMENT BOUNDARY LINE
P.A.B.		PERMANENT AERIAL EASEMENT BOUNDARY LINE
P.D.B.		PERMANENT DRAINAGE EASEMENT BOUNDARY LINE
P.G.B.		PERMANENT GUY EASEMENT BOUNDARY LINE
P.E.B.		PERMANENT EASEMENT BOUNDARY LINE
P.U.B.		PERMANENT UTILITY EASEMENT BOUNDARY LINE
T.U.B.		TEMPORARY UTILITY EASEMENT BOUNDARY LINE
		NEW R.I.H.B.
		TOWN / CITY STREET LINE

JAMESTOWN VERRAZZANO BRIDGE TRANSFER

JAMESTOWN RHODE ISLAND

COMPOSITE PLAN NO. 1
SCALE: 500 FEET PER INCH
SHEET 3 OF 27
PLAT NO: 2791

ROW_2791_003_PLAT_COMPOSITE

Y:\0000000000.00 Bucknell River Bridge_Drawings\Transportation\ROW\ROW\RITBA\JAMESTOWN\PLATS\ROW_2791_003_PLAT_COMPOSITE.dwg, 4/24/2013 10:13:09 AM, BMS