A-1

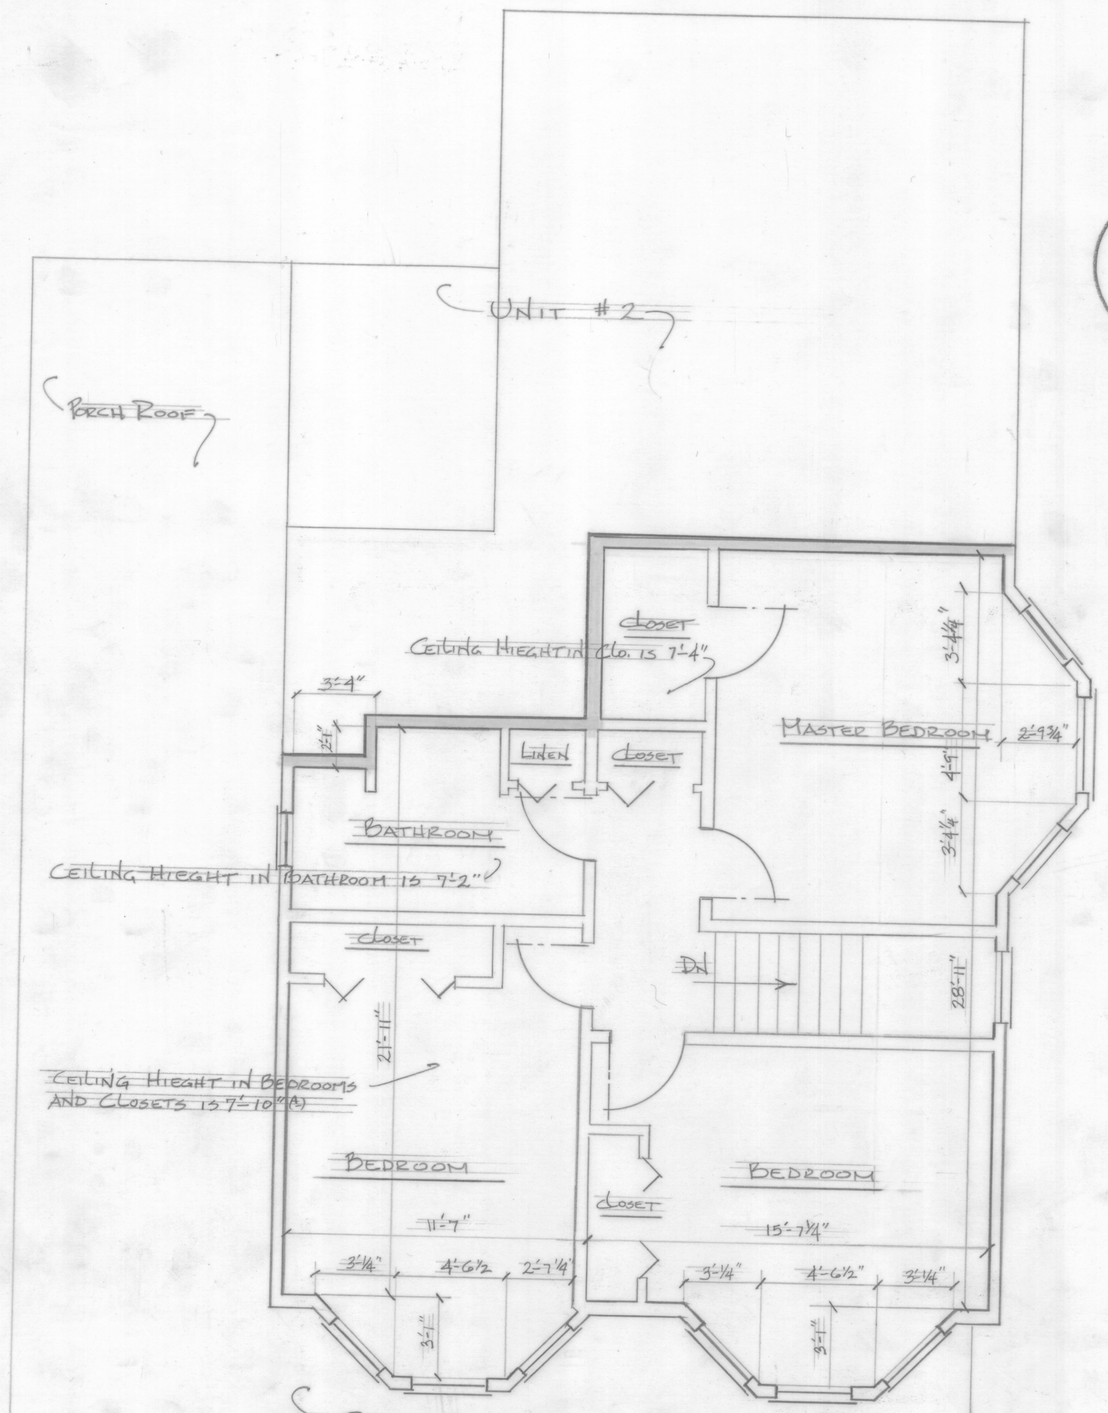

SECOND FLOOR PLAN

SCALE: ¼"=1'-0"

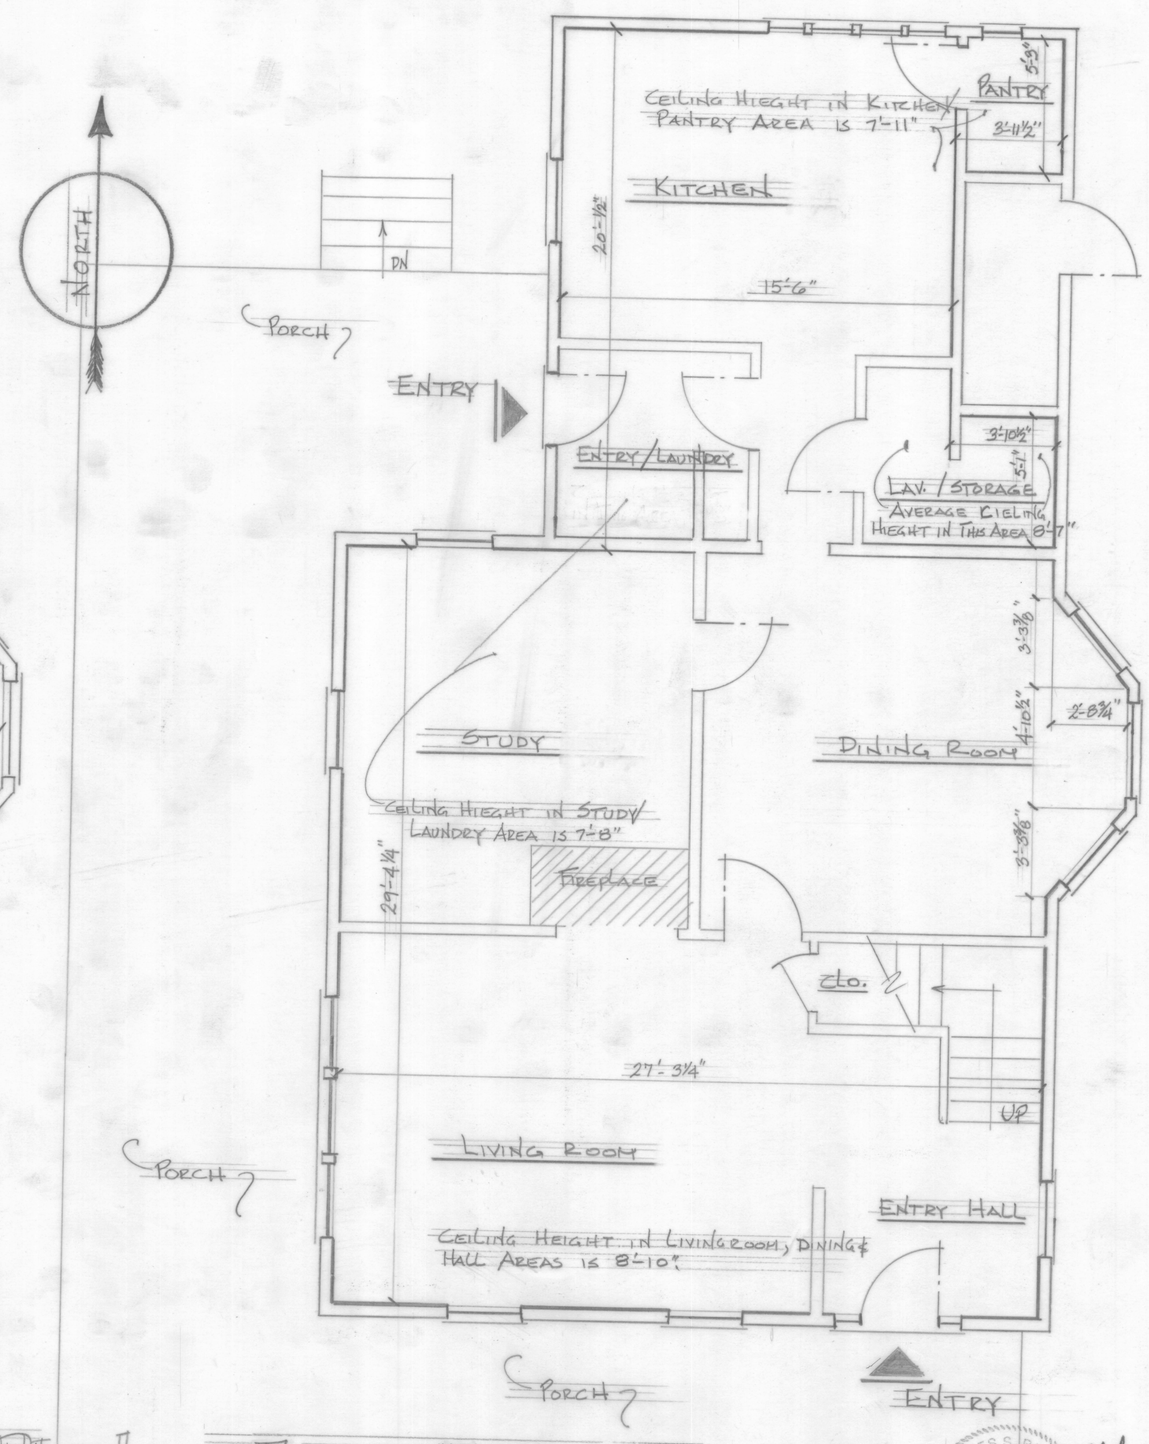

FIRST FLOOR PLAN

SCALE: ¼"=1'-0"

JAMES S. BLINK
REGISTERED ARCHITECT

James S. Blink

PAGE 1 OF 3

WESTWOOD HOUSE CONDOS
50 WOLCOTT STREET
JAMESTOWN, R.I.

FLOOR PLANS, UNIT #1

DATE: DECEMBER 1, 1987

HPF24A(BRC23)