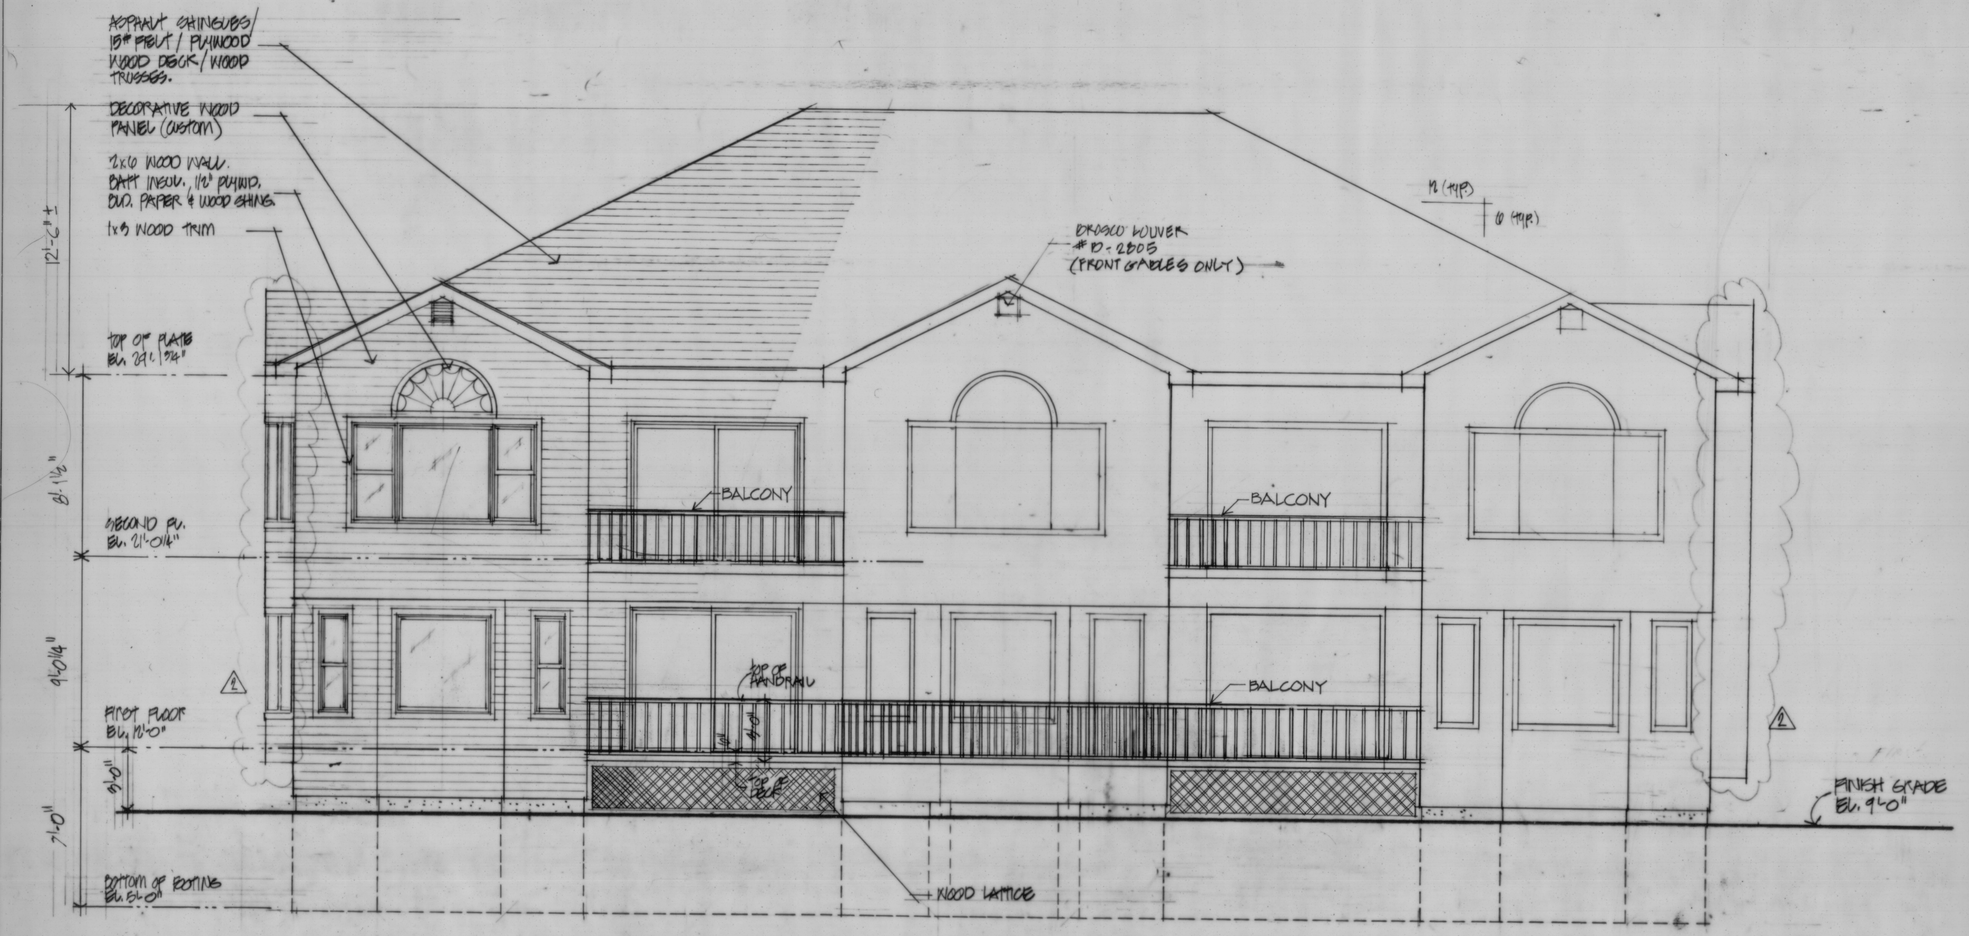

EAST— CANONICUS STREET ELEVATION

1/4" = 1'-0"

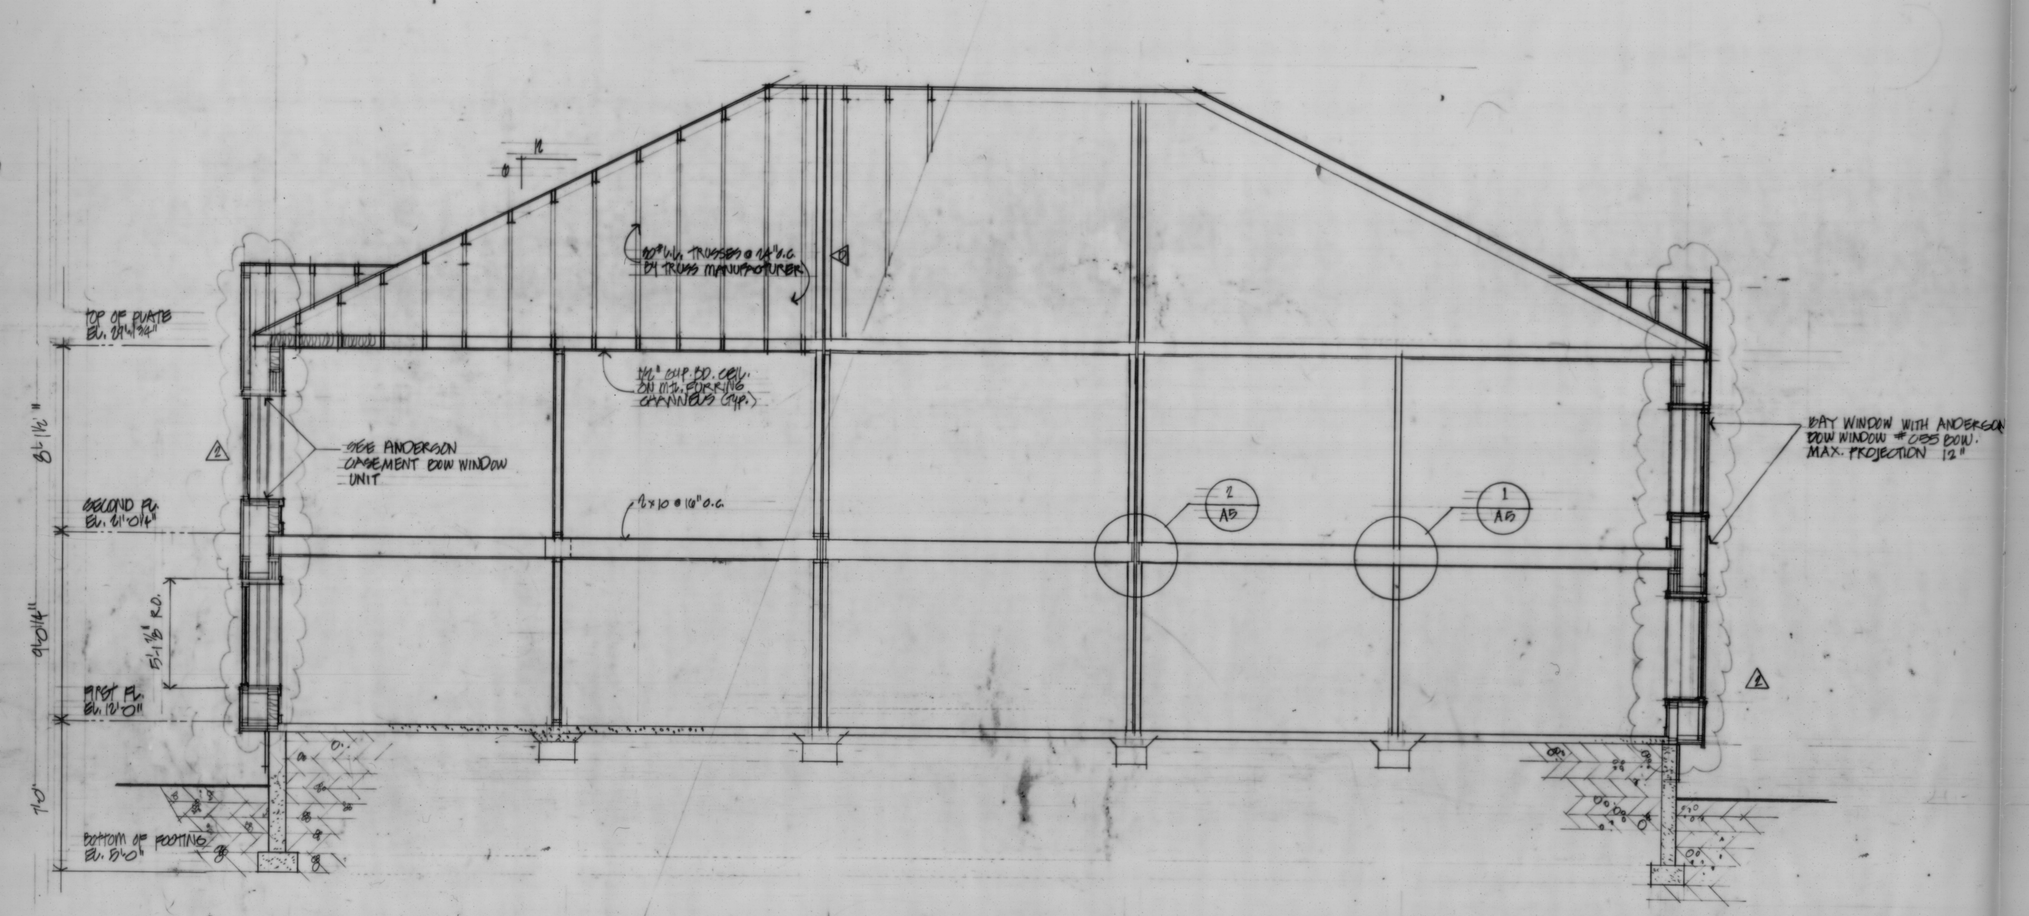

A / A5 LONGITUDINAL BUILDING SECTION

1/4"=1'-0"

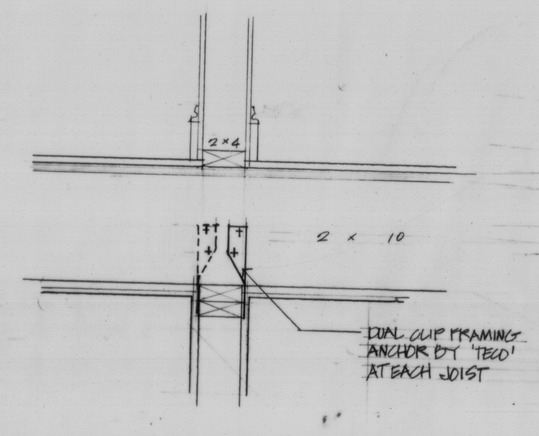

1 / A5 TYPICAL BEARING WALL FRAMING

SCALE: 1½"=1'-0"

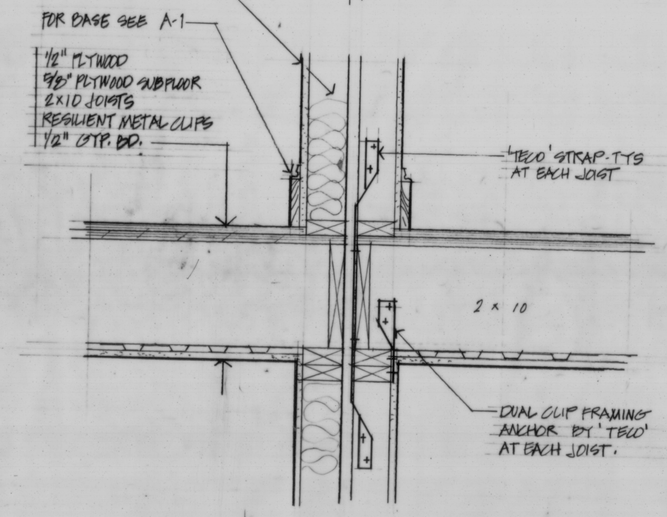

2 / A5 TYPICAL PARTY WALL FRAMING

SCALE: 1½"=1'-0"

1972

Recorded in Jamestown, R. I. for record Dec 27 1972 8:30 A.M. and compared Hasty C Ellis of Land Evidence in Volume 4 at page 19 of Jamestown, R. I.

Town Clerk

$30.00 pd.

Any reproduction, possession, or use of this drawing or any part thereof without the written permission of The Robinson Green Beretta Corporation, 2 John Street, Providence, Rhode Island, is prohibited. Violators will be prosecuted to the full extent of the law.

certification

drawn by

checked by

revised on 1 REVISED 8/19/84

2 REVISED 10-23-84

RGB
The Robinson Green Beretta Corporation
architecture
engineering
interior design
2 John Street
Providence, Rhode Island 02906
401 272-1730

project

HARBOR VIEW CONDOMINIUMS
JAMESTOWN, R.I.

drawing status

issued on

sheet contents
CANONICUS STREET ELEVATION
LONGITUDINAL BUILDING SECTION

job no. 8117

drawing no A-5

sheet 6 of 7

audit overlay date

sheet no

HPF 40A-8 (BRC 10)