HPF 52-A

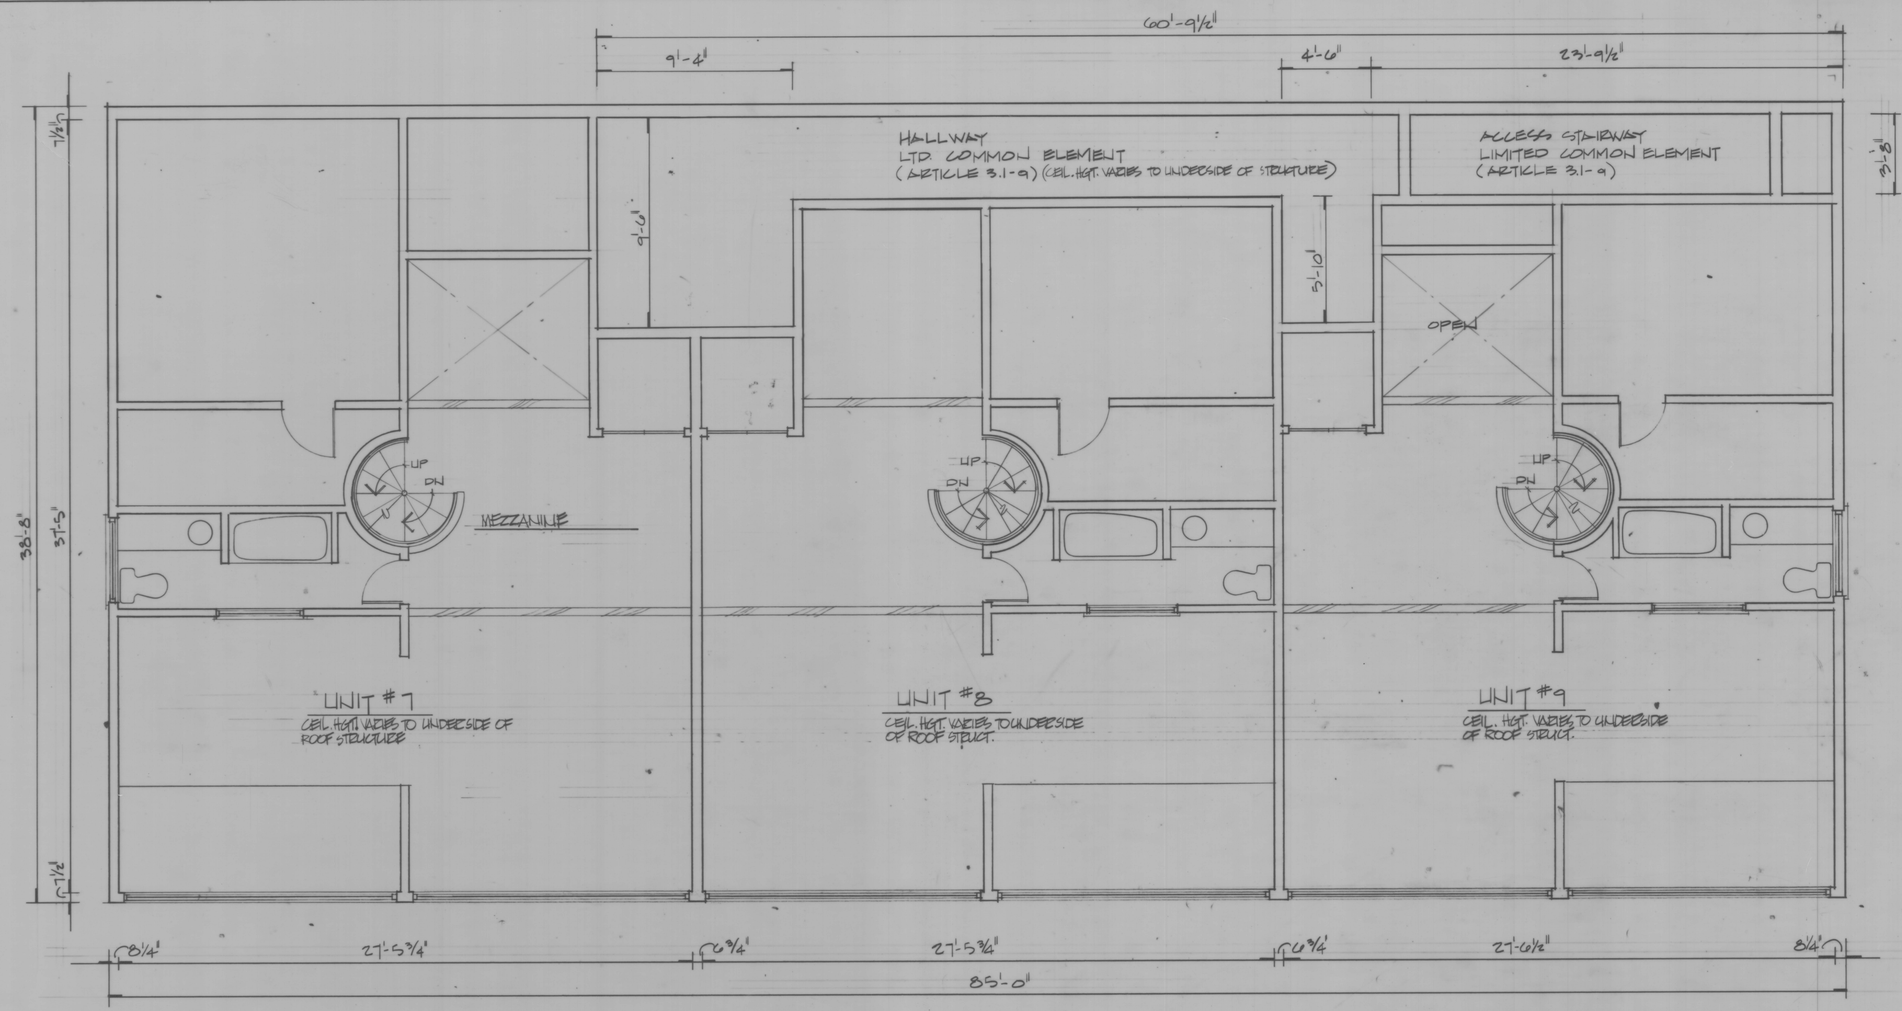

MEZZANINE PLAN

1/4" = 1'-0"

MEZZANINE FLOOR ELEV. 36.1' ABOVE M.H.W.

EAST FERRY BLOCK CONDOMINIUMS

PETER L. RYAN
NO. 3372
REGISTERED
PROFESSIONAL ENGINEER