HPF 59A

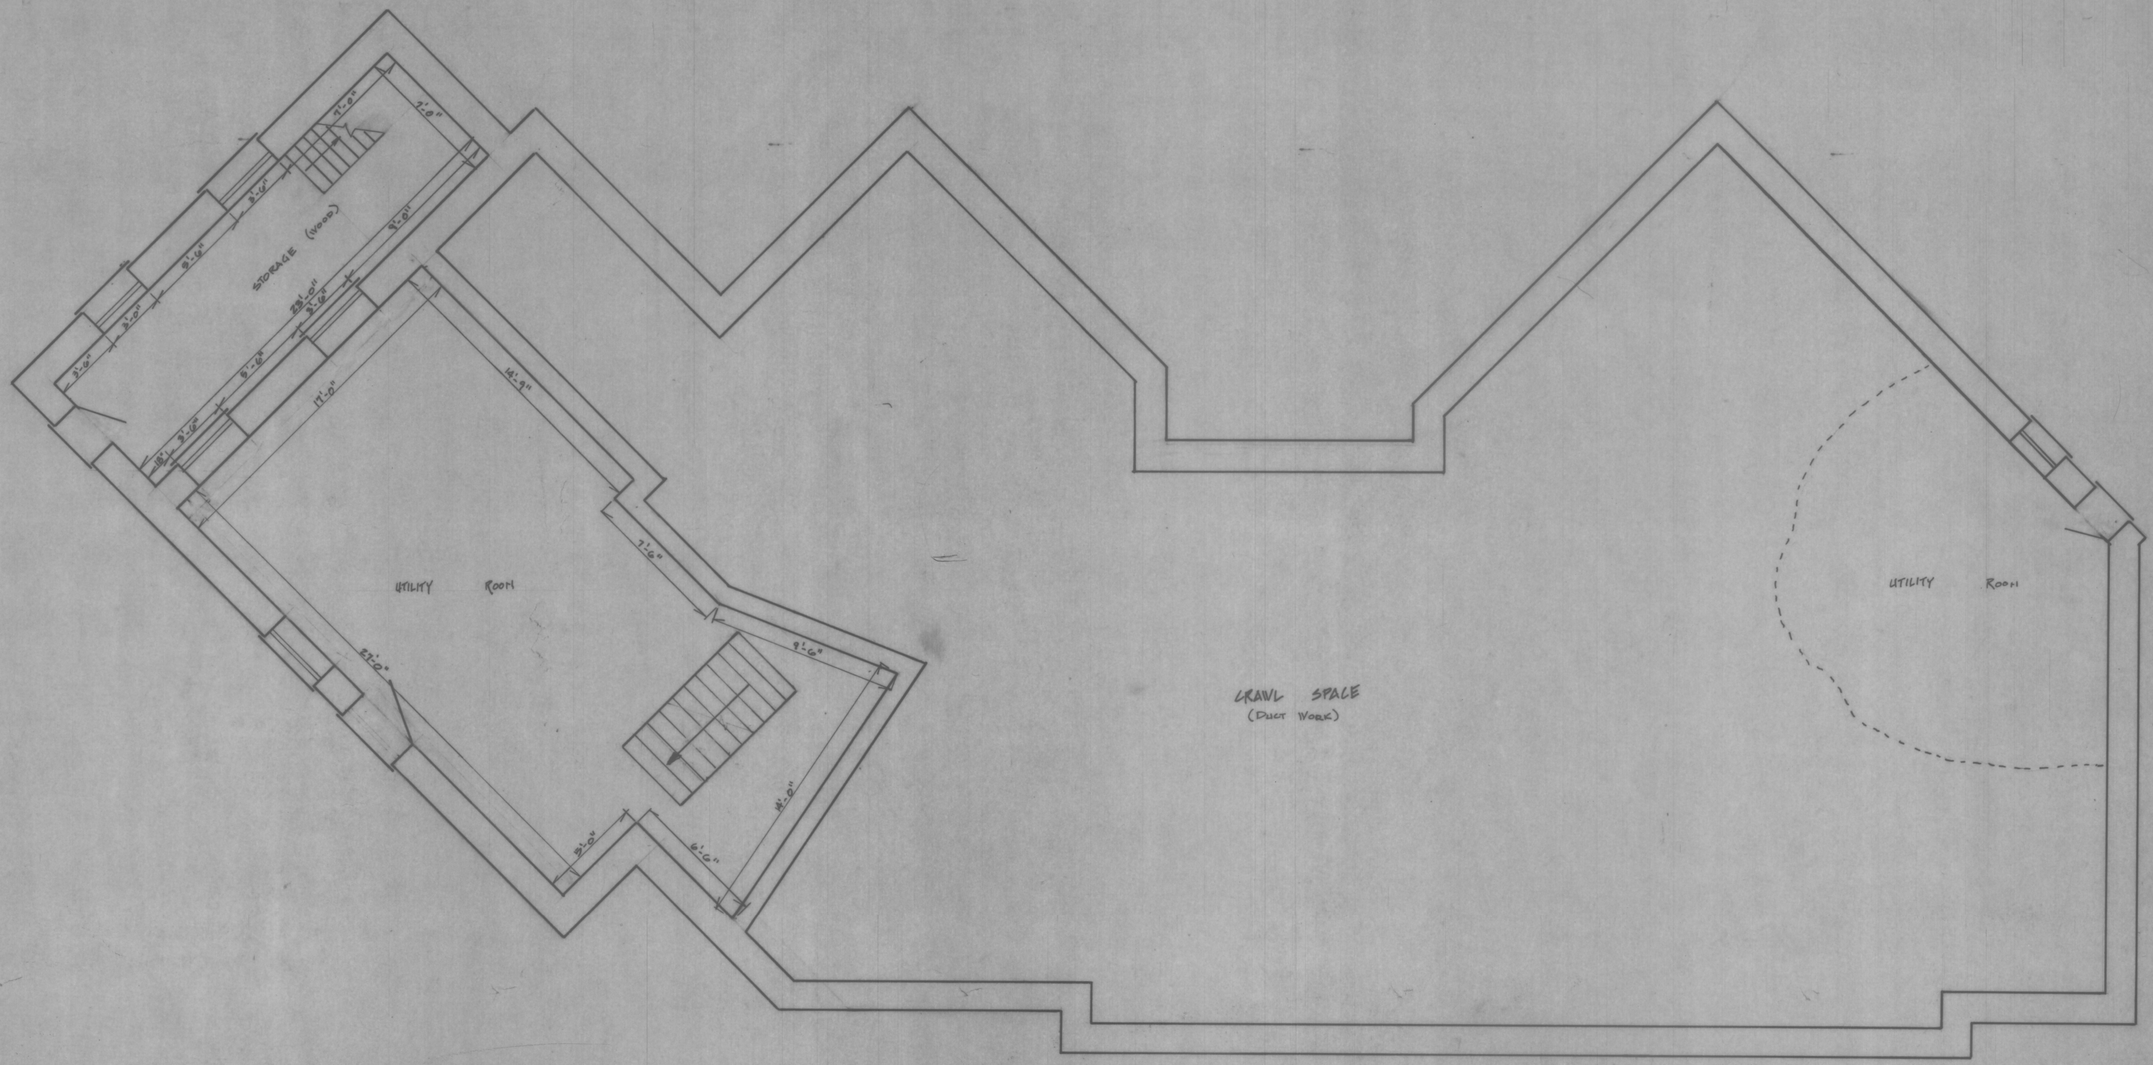

NOTES
1. THIS FLOOR WILL REMAIN COMMON AREA
2. FINISH FLOOR ELEVATION IN STORAGE AND UTILITIES ROOM IS @ 85.73'

BASEMENT FLOOR PLAN
SCALE 1/4"=1'

ON A ROCK CONDOMINIUM
OWNED BY
GRENVILLE PATRICK PARTNERS
BY
ISLAND ENGINEERING 2 NARR. AVE JAMESTOWN, R.I.

PETER L. RYAN
NO. 3372
REGISTERED
PROFESSIONAL ENGINEER

5 of 5