RHODE ISLAND
DEPARTMENT OF TRANSPORTATION
DIVISION OF PUBLIC WORKS

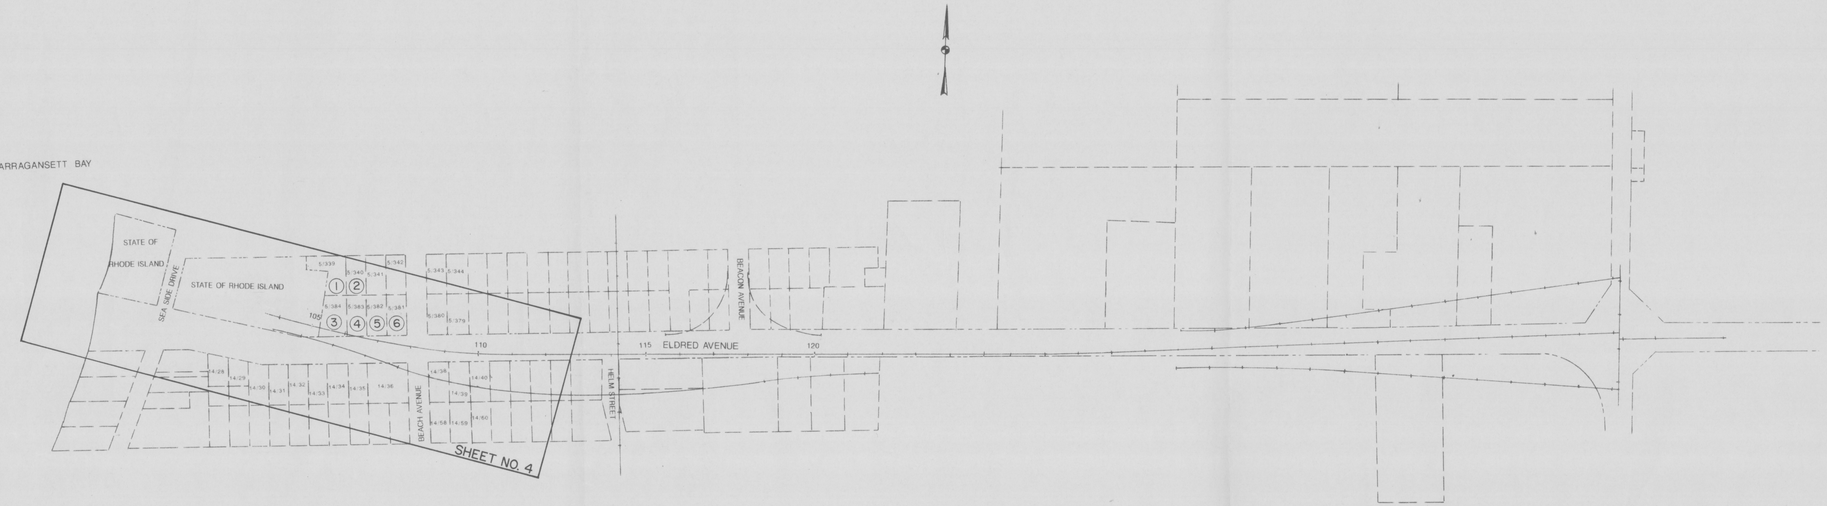

COMPOSITE MAP

SCALE 200 FEET PER INCH
SHEET 3 OF 4

PLAT NO. 2214

STATE ROUTE 138 IMPROVEMENTS
FROM JAMESTOWN BRIDGE TO NORTH ROAD
JAMESTOWN, RHODE ISLAND