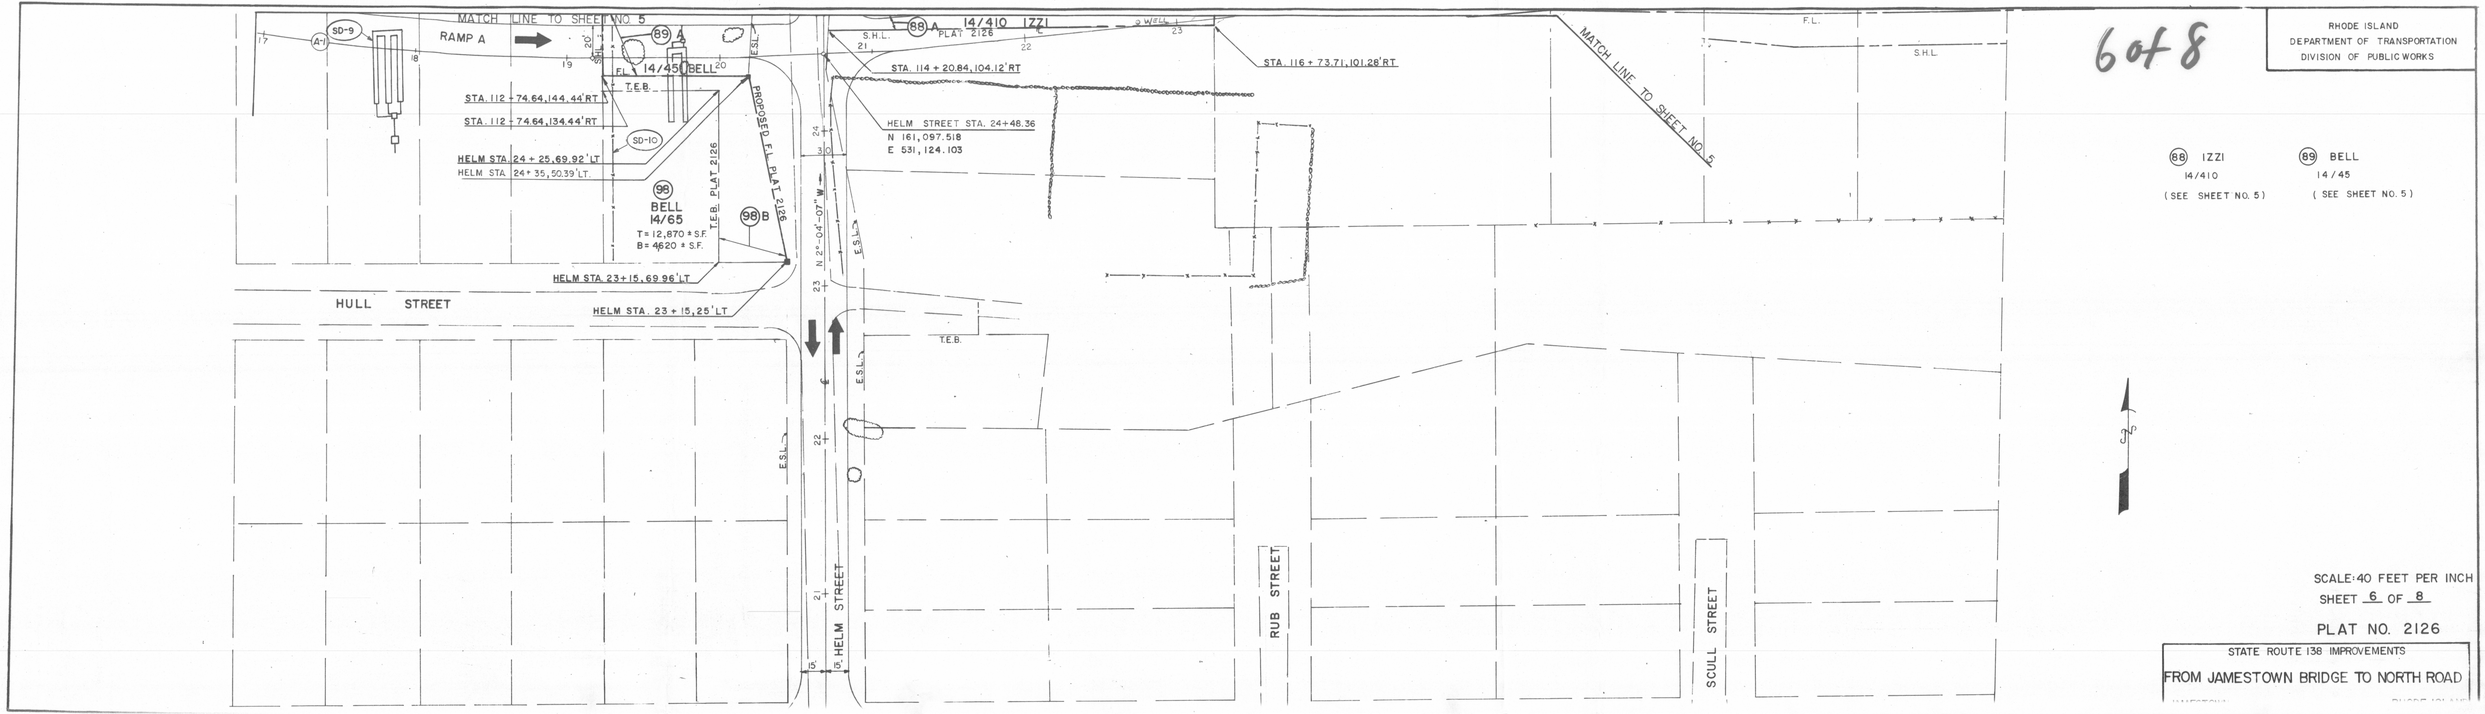

6 of 8

RHODE ISLAND
DEPARTMENT OF TRANSPORTATION
DIVISION OF PUBLIC WORKS

SCALE: 40 FEET PER INCH
SHEET 6 OF 8

PLAT NO. 2126

STATE ROUTE 138 IMPROVEMENTS

FROM JAMESTOWN BRIDGE TO NORTH ROAD