RHODE ISLAND
DEPARTMENT OF TRANSPORTION
DIVISION OF PUBLIC WORKS

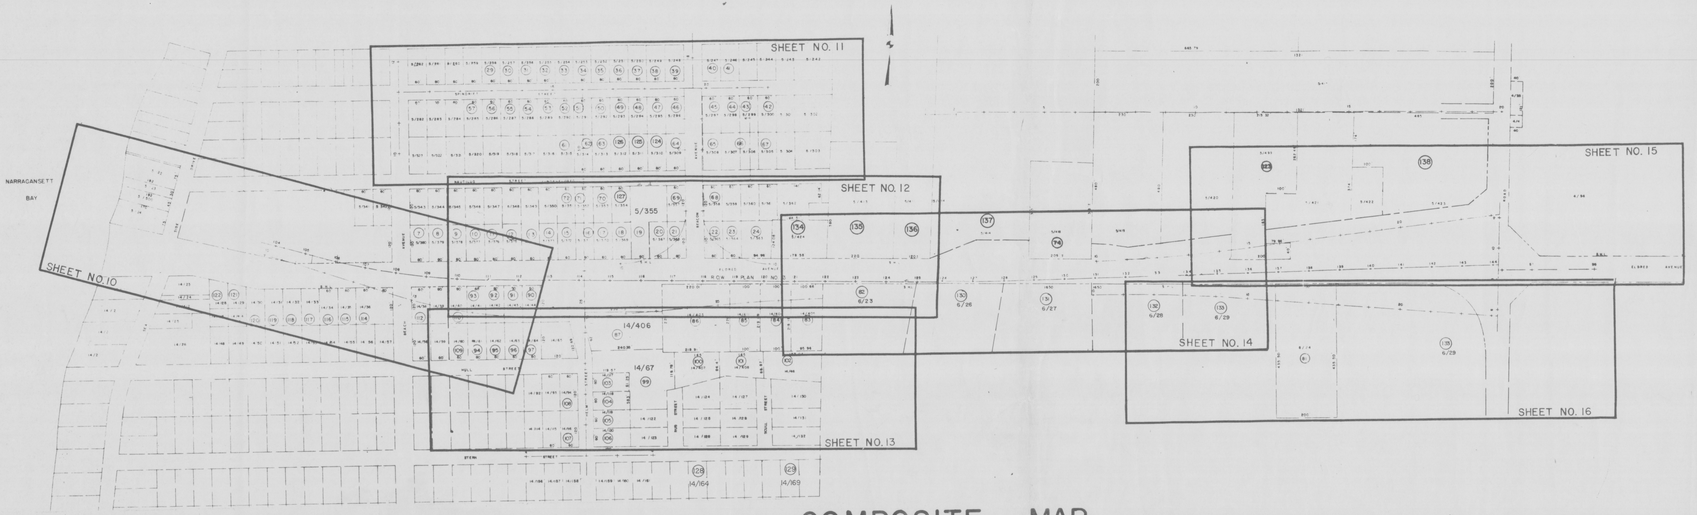

COMPOSITE MAP

SCALE 200 FEET PER INCH
SHEET 9 OF 16

PLAT NO. 2120

STATE ROUTE 138 IMPROVEMENTS
FROM JAMESTOWN BRIDGE TO NORTH ROAD
JAMESTOWN, RHODE ISLAND