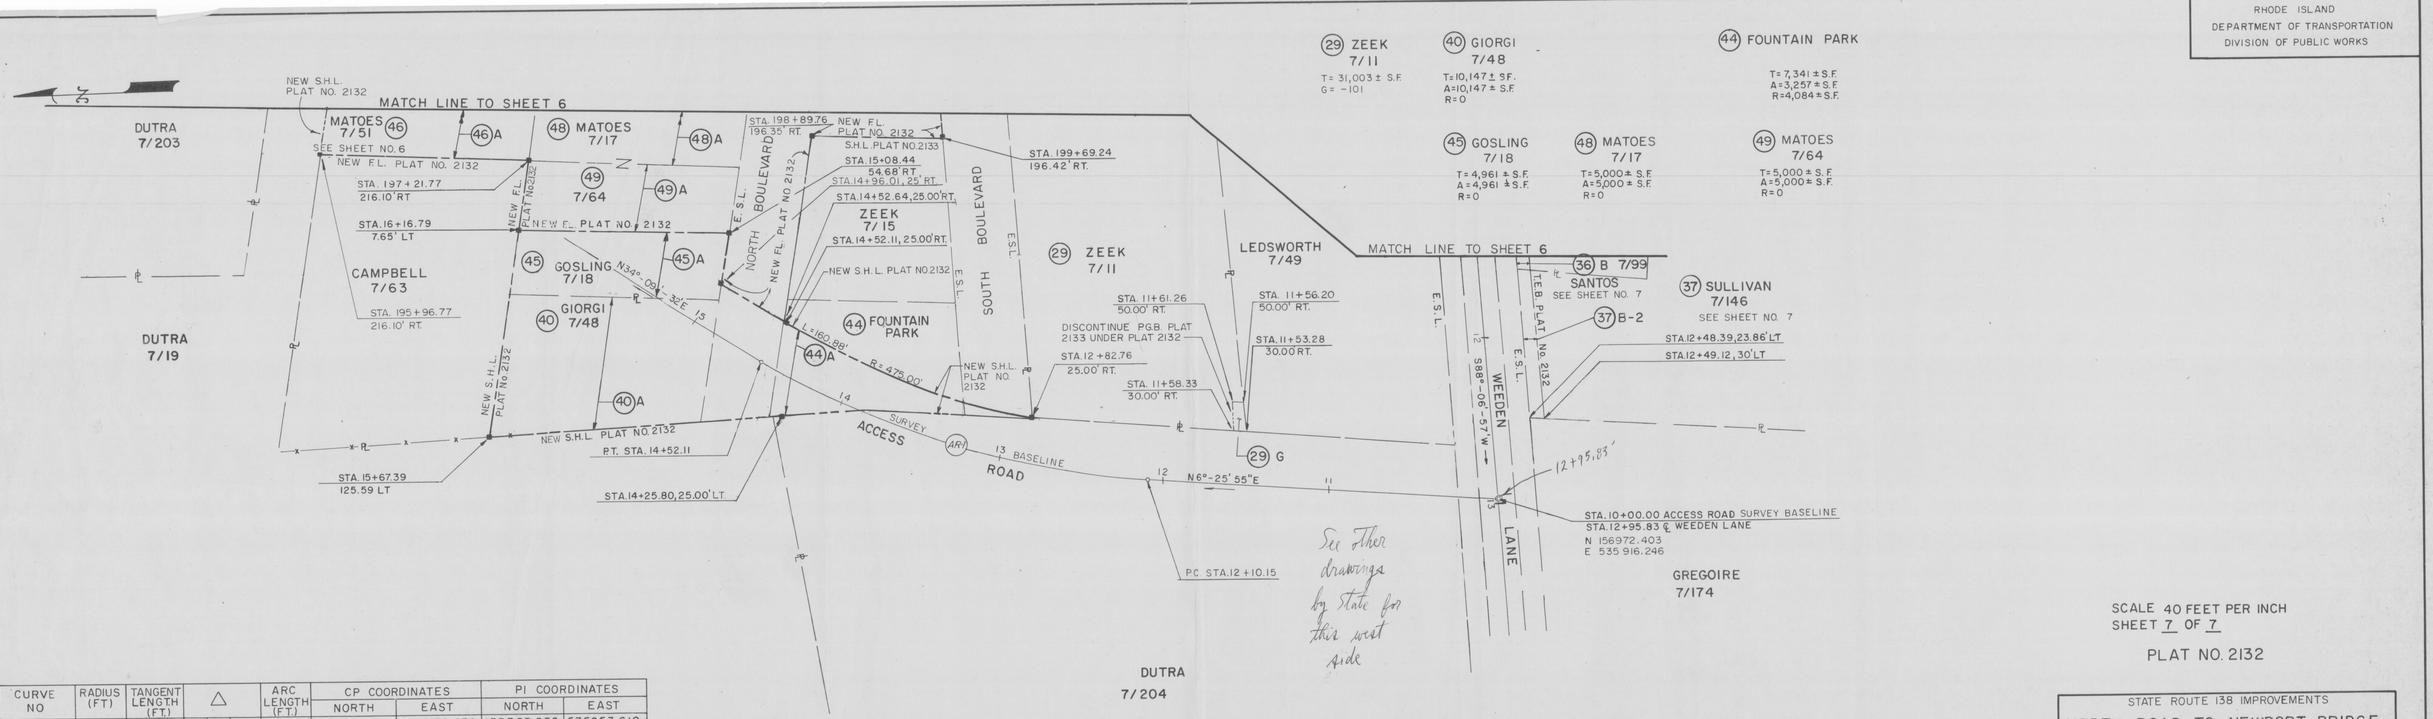

CURVE NO	RADIUS (FT)	TANGENT LENGTH (FT)	△	ARC LENGTH (FT)	CP COORDINATES		PI COORDINATES	
					NORTH	EAST	NORTH	EAST
AR-1	500	123.40	27° 43' 37.7"	241.97	157125.217	536436.639	157303.850	535953.610

RHODE ISLAND
DEPARTMENT OF TRANSPORTATION
DIVISION OF PUBLIC WORKS

SCALE 40 FEET PER INCH
SHEET 7 OF 7

PLAT NO. 2132

STATE ROUTE 138 IMPROVEMENTS
NORTH ROAD TO NEWPORT BRIDGE
TOLL PLAZA
JAMESTOWN, RHODE ISLAND