HPF 163B

Received for record in Jamestown, R.I.
Aug. 1, 2000 at 10 H 49 M A
Town Clerk
32.

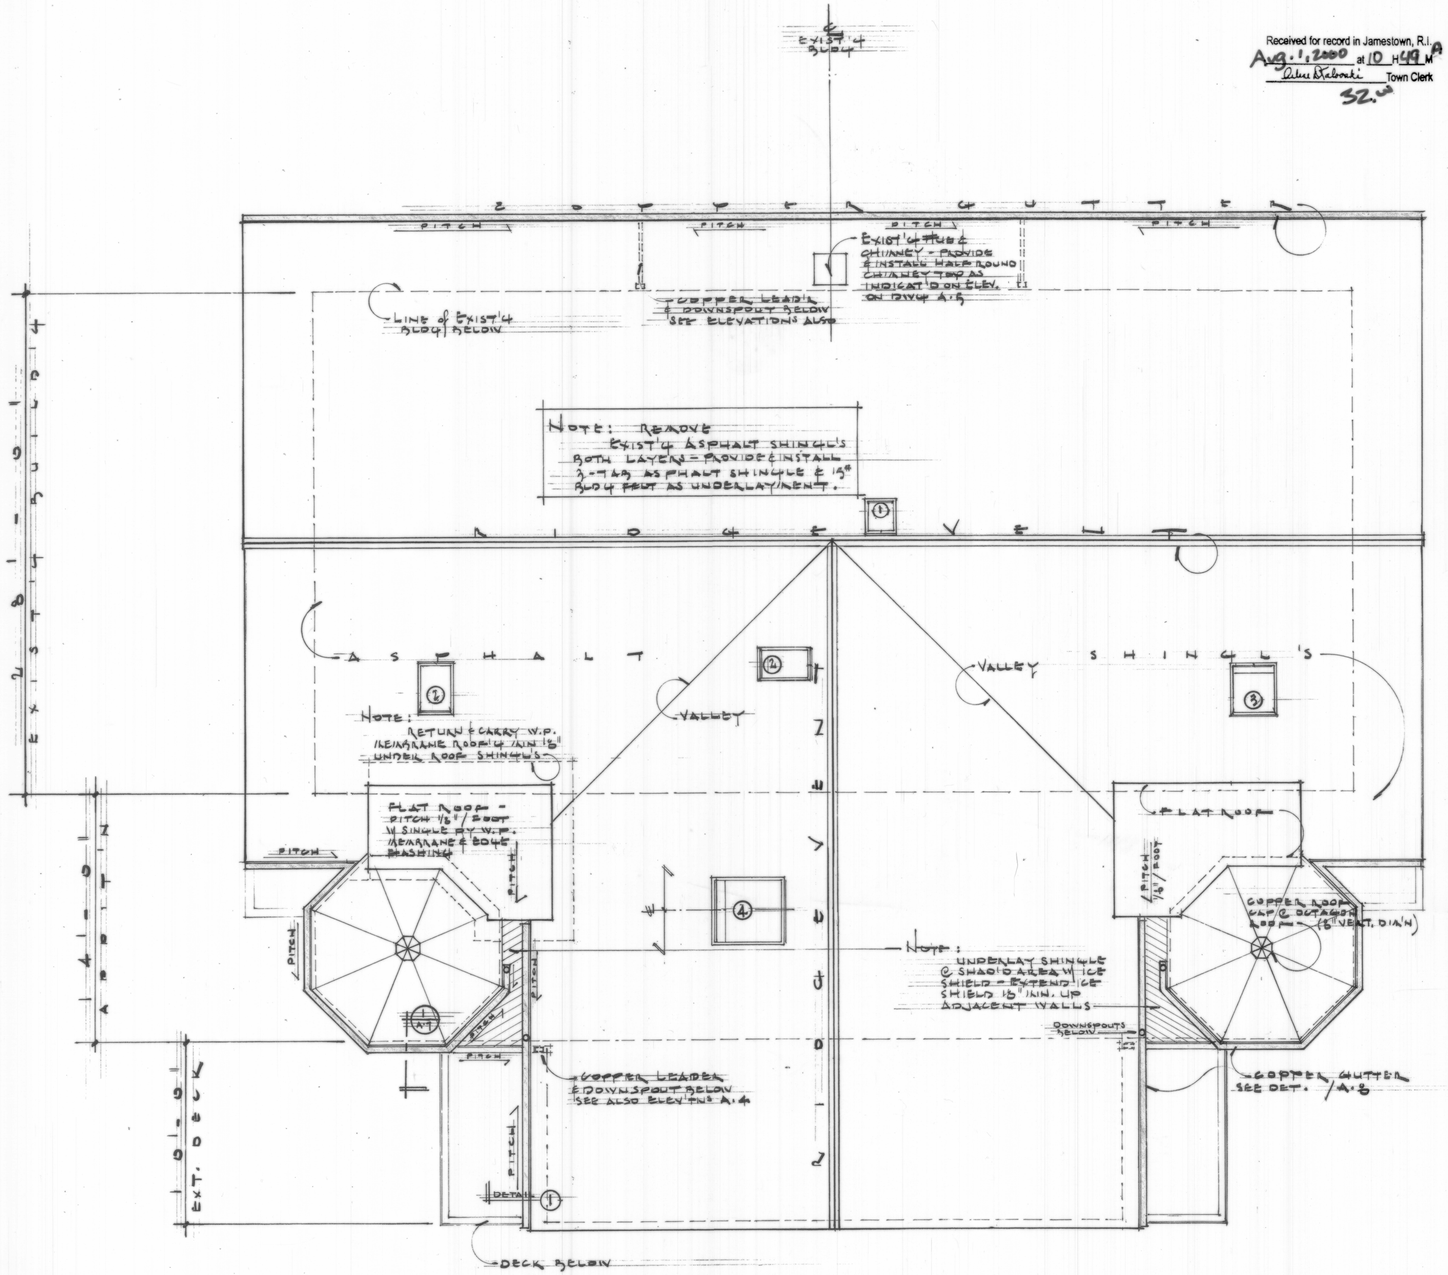

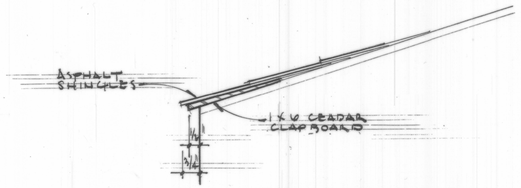

1 DETAIL @ CLAPBOARD
START'R COURSE · N.T.S.

GENERAL NOTES - ROOF'G

1). VALLEY'S TO BE WRAPP'D IN ONE DIRECTION & CUT IN OTHER DIRECT'N.

2). NO (INTL) DRIP EDGES - CEDAR CLAPB'RD FOR START'R, ASPHALT SHINL'S TO OVERHANG 3/4"

3). ALL FLAT ROOF AREAS TO HAVE SINGLE PY WATER PROOF MEMBRANE W COPPER EDGE FLASH'G AS REQ'D. COUNTERFLASH VERTICAL SURFACES 18" MIN. & HORIZONTAL SURFACES 24" MIN.

ROOF PLAN
1/4" = 1'-0"

HPF 163B

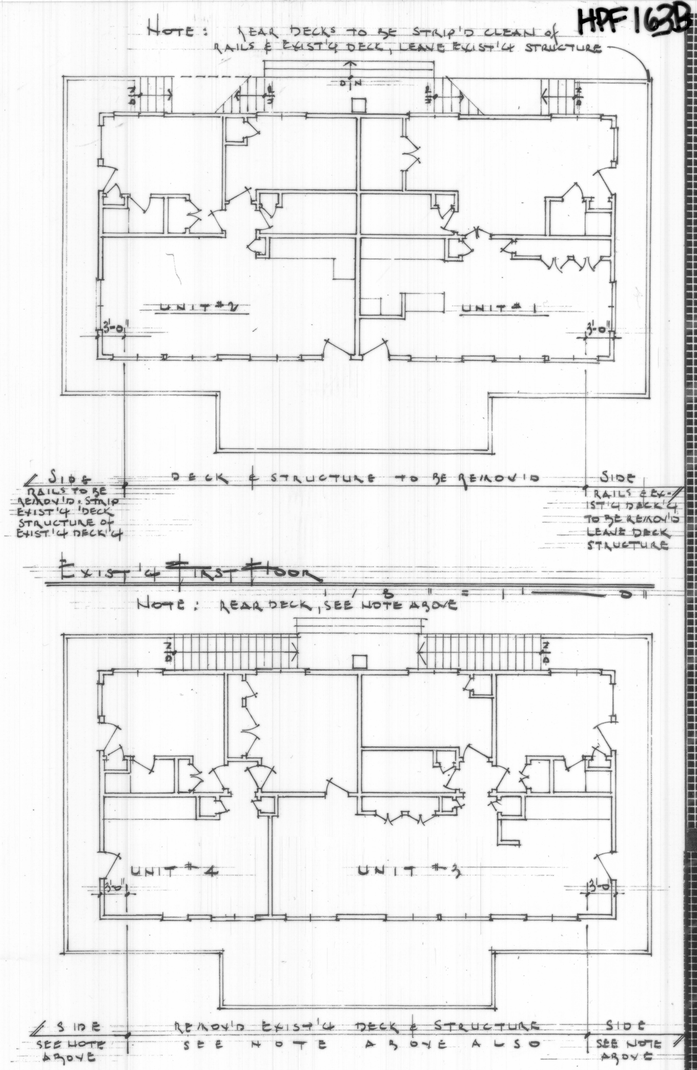

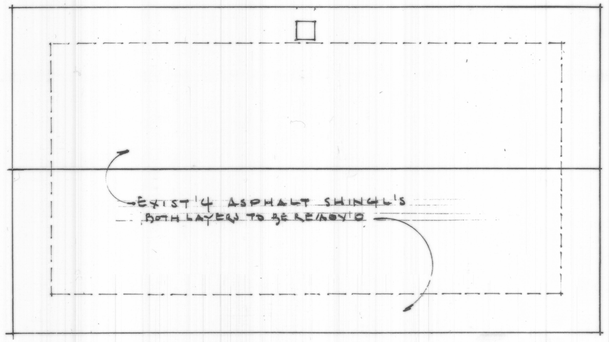

EXIST'G ROOF PLAN
1/8" = 1'-0"

SEA CHALET RENOVATIONS

JAMESTOWN, RHODE ISLAND

DATE: 21 JUNE 1990
DRAWN:
REVISIONS:

ROOF PLAN
Exist'g Flr. Plans

A.3

ESTES & CO
ARCHITECTS
401.846.3300

79 THAMES ST
NEWPORT, RI
02840--2536