HPF 165A

Received for record in Jamestown, R.I.
Aug. 1, 2000 at 10 H. 32 M
Town Clerk
32nd

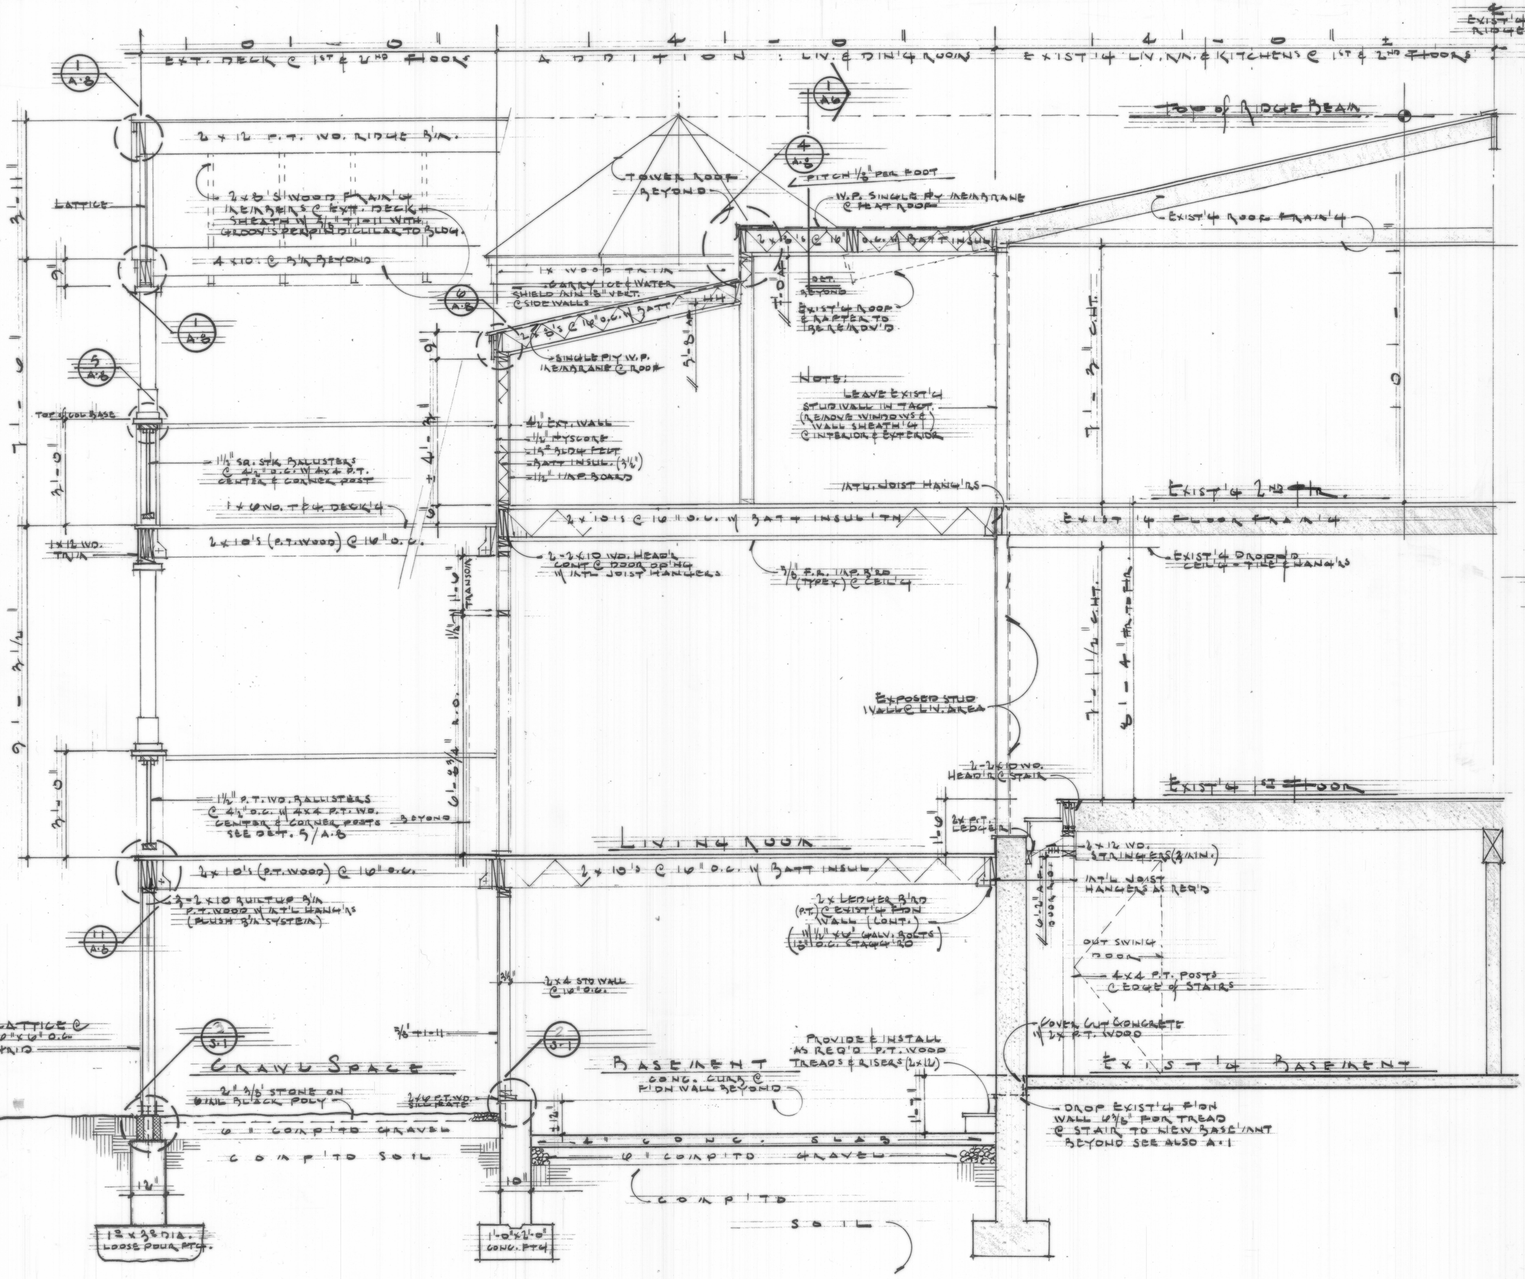

CROSS SECTION A·A

1" = ½" EQUALS 1'-0"

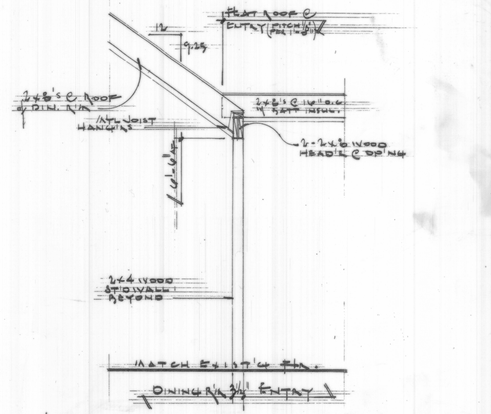

1 / A.6 HEAD DETAIL @ ENTRY
@ DINING ROOM 1½" = 1'-0"

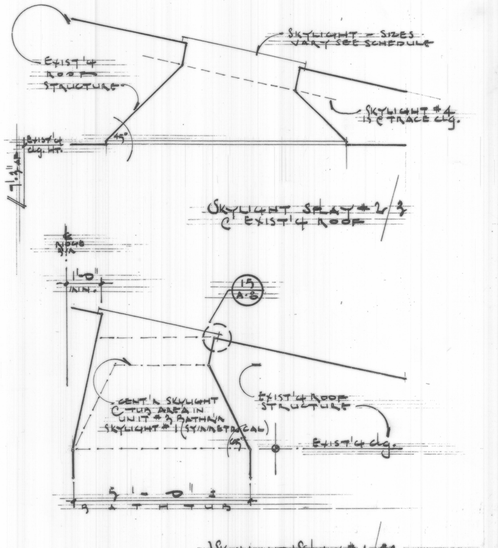

2 / A.6 SPLAY @ SKYLIGHTS
PROFILES THRU STRUCTURE 1½" = 1'-0"

SEA CHALET RENOVATIONS

JAMESTOWN, RHODE ISLAND

DATE: 21 JUNE 1990
DRAWN:
REVISIONS:

SECTIONS
Skylight Splays

A.6

ESTES & CO
ARCHITECTS
401.846.3300

79 THAMES ST
NEWPORT, RI
02840--2536