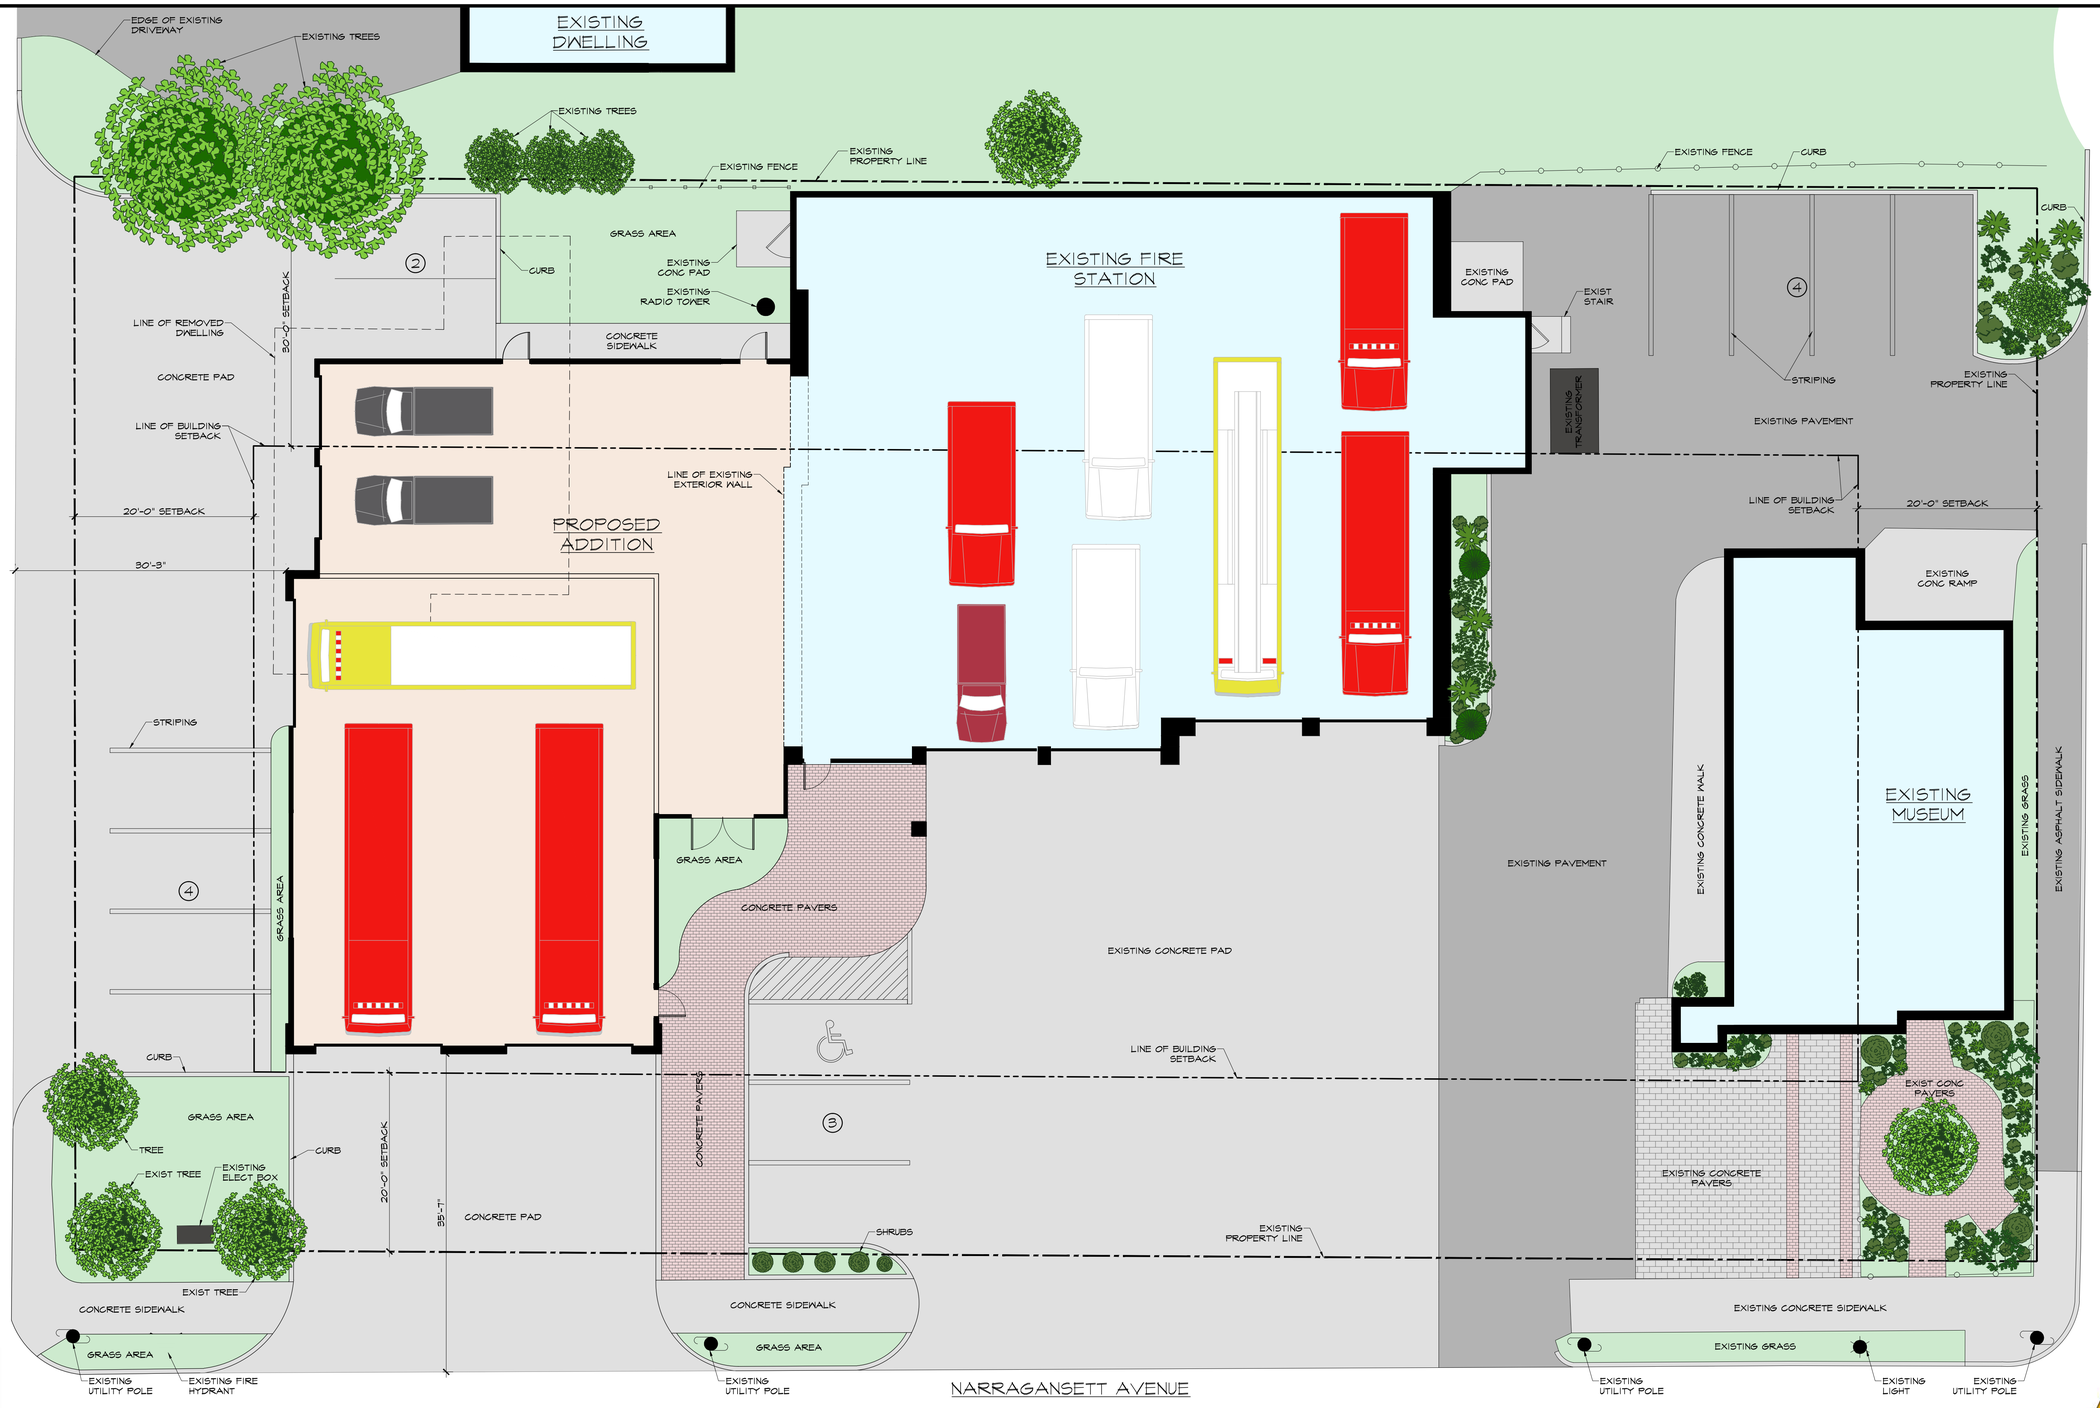

AHARONIAN & ASSOCIATES, INC.
Architects
401·232·5010
www.arch-eng.com

SCHEMATIC SITE PLAN

SCALE: 1/8"=1'-0"

LEGEND

- WALL
- PROPERTY LINE
- SETBACK
- EXISTING FENCE

50 NARRAGANSETT AVE
JAMESTOWN, RI
MARCH 30, 2015