HPF 69A

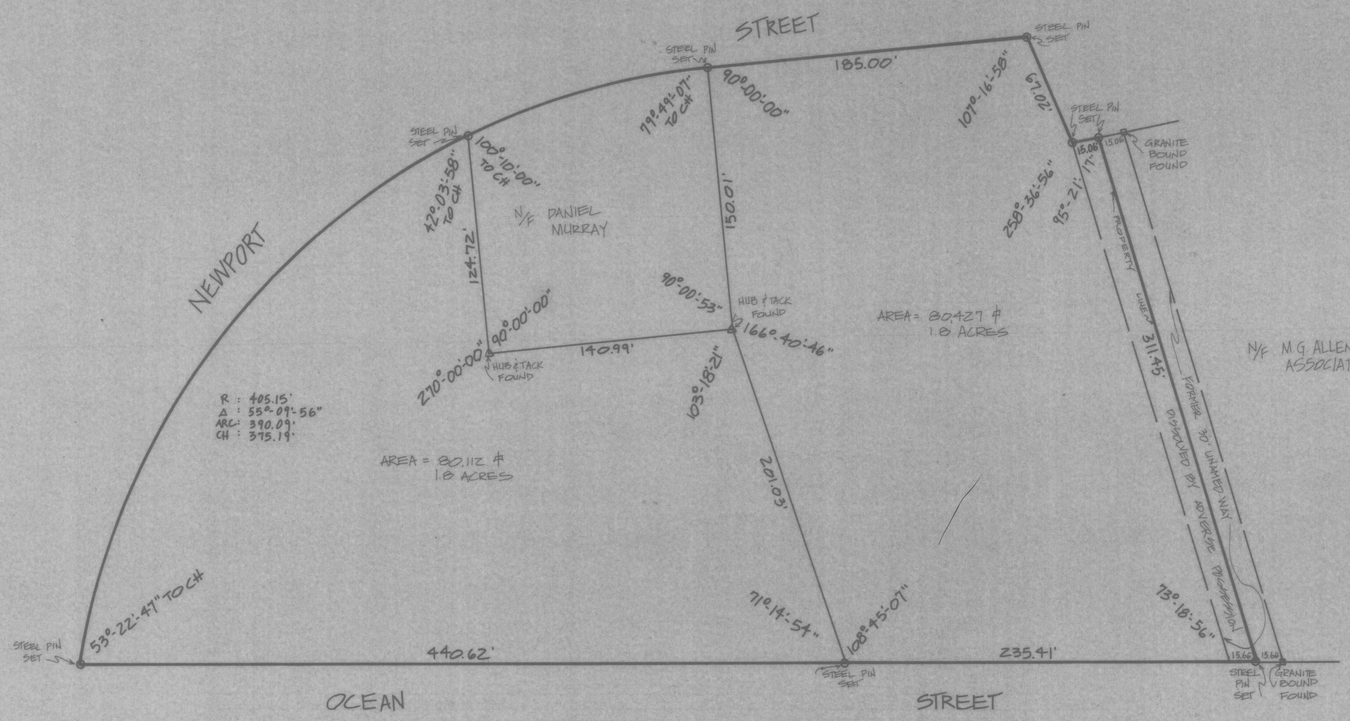

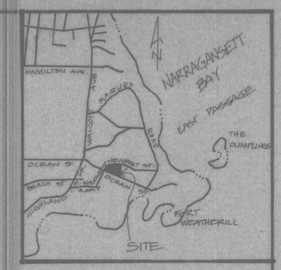

LOCUS

LEGEND

N/F NOW OR FORMERLY OF
AP ASSESSORS PLAT
SQUARE FEET
R RADIUS
Δ CENTRAL ANGLE
CH CHORD

REFERENCE: PLAN ENTITLED, DIVISION OF LAND FOR M.G. ALLEN & ASSOCIATES, INC. BY: ALPHA ASSOCIATES, 1"=40', 12/88.

RECEIVED FOR RECORD IN JAMESTOWN, R.I.
April 2, 1989 at 10:17 A.M.
Diane C. Donovan, TOWN CLERK
#30.00 PAID

HAROLD E. ST. JOHN
NO. 1507
REGISTERED LAND SURVEYOR
ASSOCIATE

PETER J. RYAN
NO. 3372
REGISTERED PROFESSIONAL ENGINEER

NO.	DATE	REVISION	BY

SHEET TITLE: PLAN OF LAND IN JAMESTOWN, R.I.
PROJECT NO.
SCALE 1"=40'
DATE 8/22/88
PROJECT: PREPARED FOR: M.G. ALLEN & ASSOCIATES, INC.
DRAWN BY B.S.
CHECKED BY P.J.R.
DRAWING NO. 88385
1 OF 1 SHTS

ISLAND ENGINEERING
18 Southwest Avenue
Jamestown, Rhode Island 02835
(401) 423-1200

M.G. ALLEN