HPF 160A

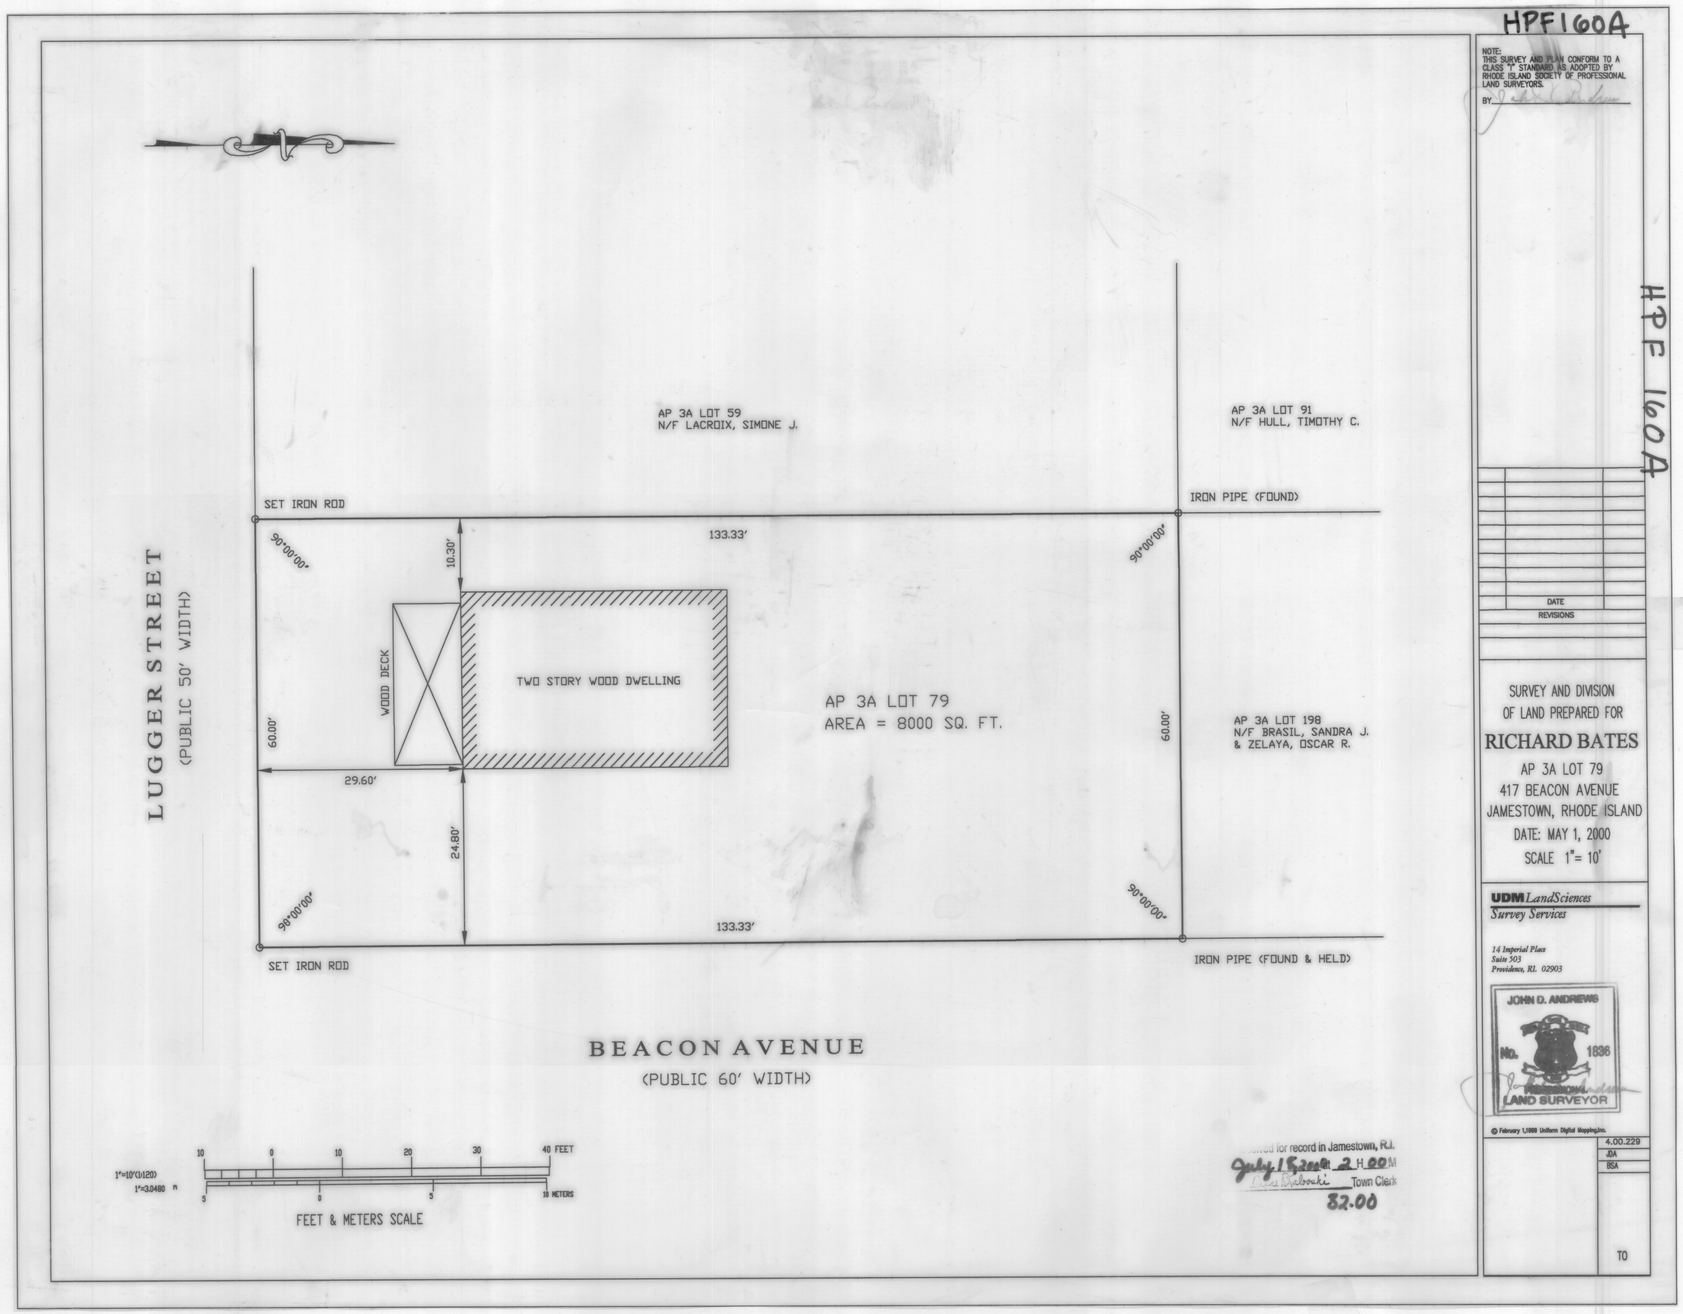

NOTE:
THIS SURVEY AND PLAN CONFORM TO A CLASS "I" STANDARD AS ADOPTED BY RHODE ISLAND SOCIETY OF PROFESSIONAL LAND SURVEYORS.

BY _____

DATE
REVISIONS

SURVEY AND DIVISION
OF LAND PREPARED FOR

RICHARD BATES

AP 3A LOT 79
417 BEACON AVENUE
JAMESTOWN, RHODE ISLAND
DATE: MAY 1, 2000
SCALE 1"= 10'

UDM *LandSciences*
Survey Services

14 Imperial Place
Suite 503
Providence, RI. 02903

JOHN D. ANDREWS
No. 1636
LAND SURVEYOR

© February 1,1999 Uniform Digital Mapping,Inc.

4.00.229
JDA
BSA

TO

...ed for record in Jamestown, R.I.
July 19 2000 at 2 H 00 M
...a Dalbocki Town Clerk
82.00

HPF 160A