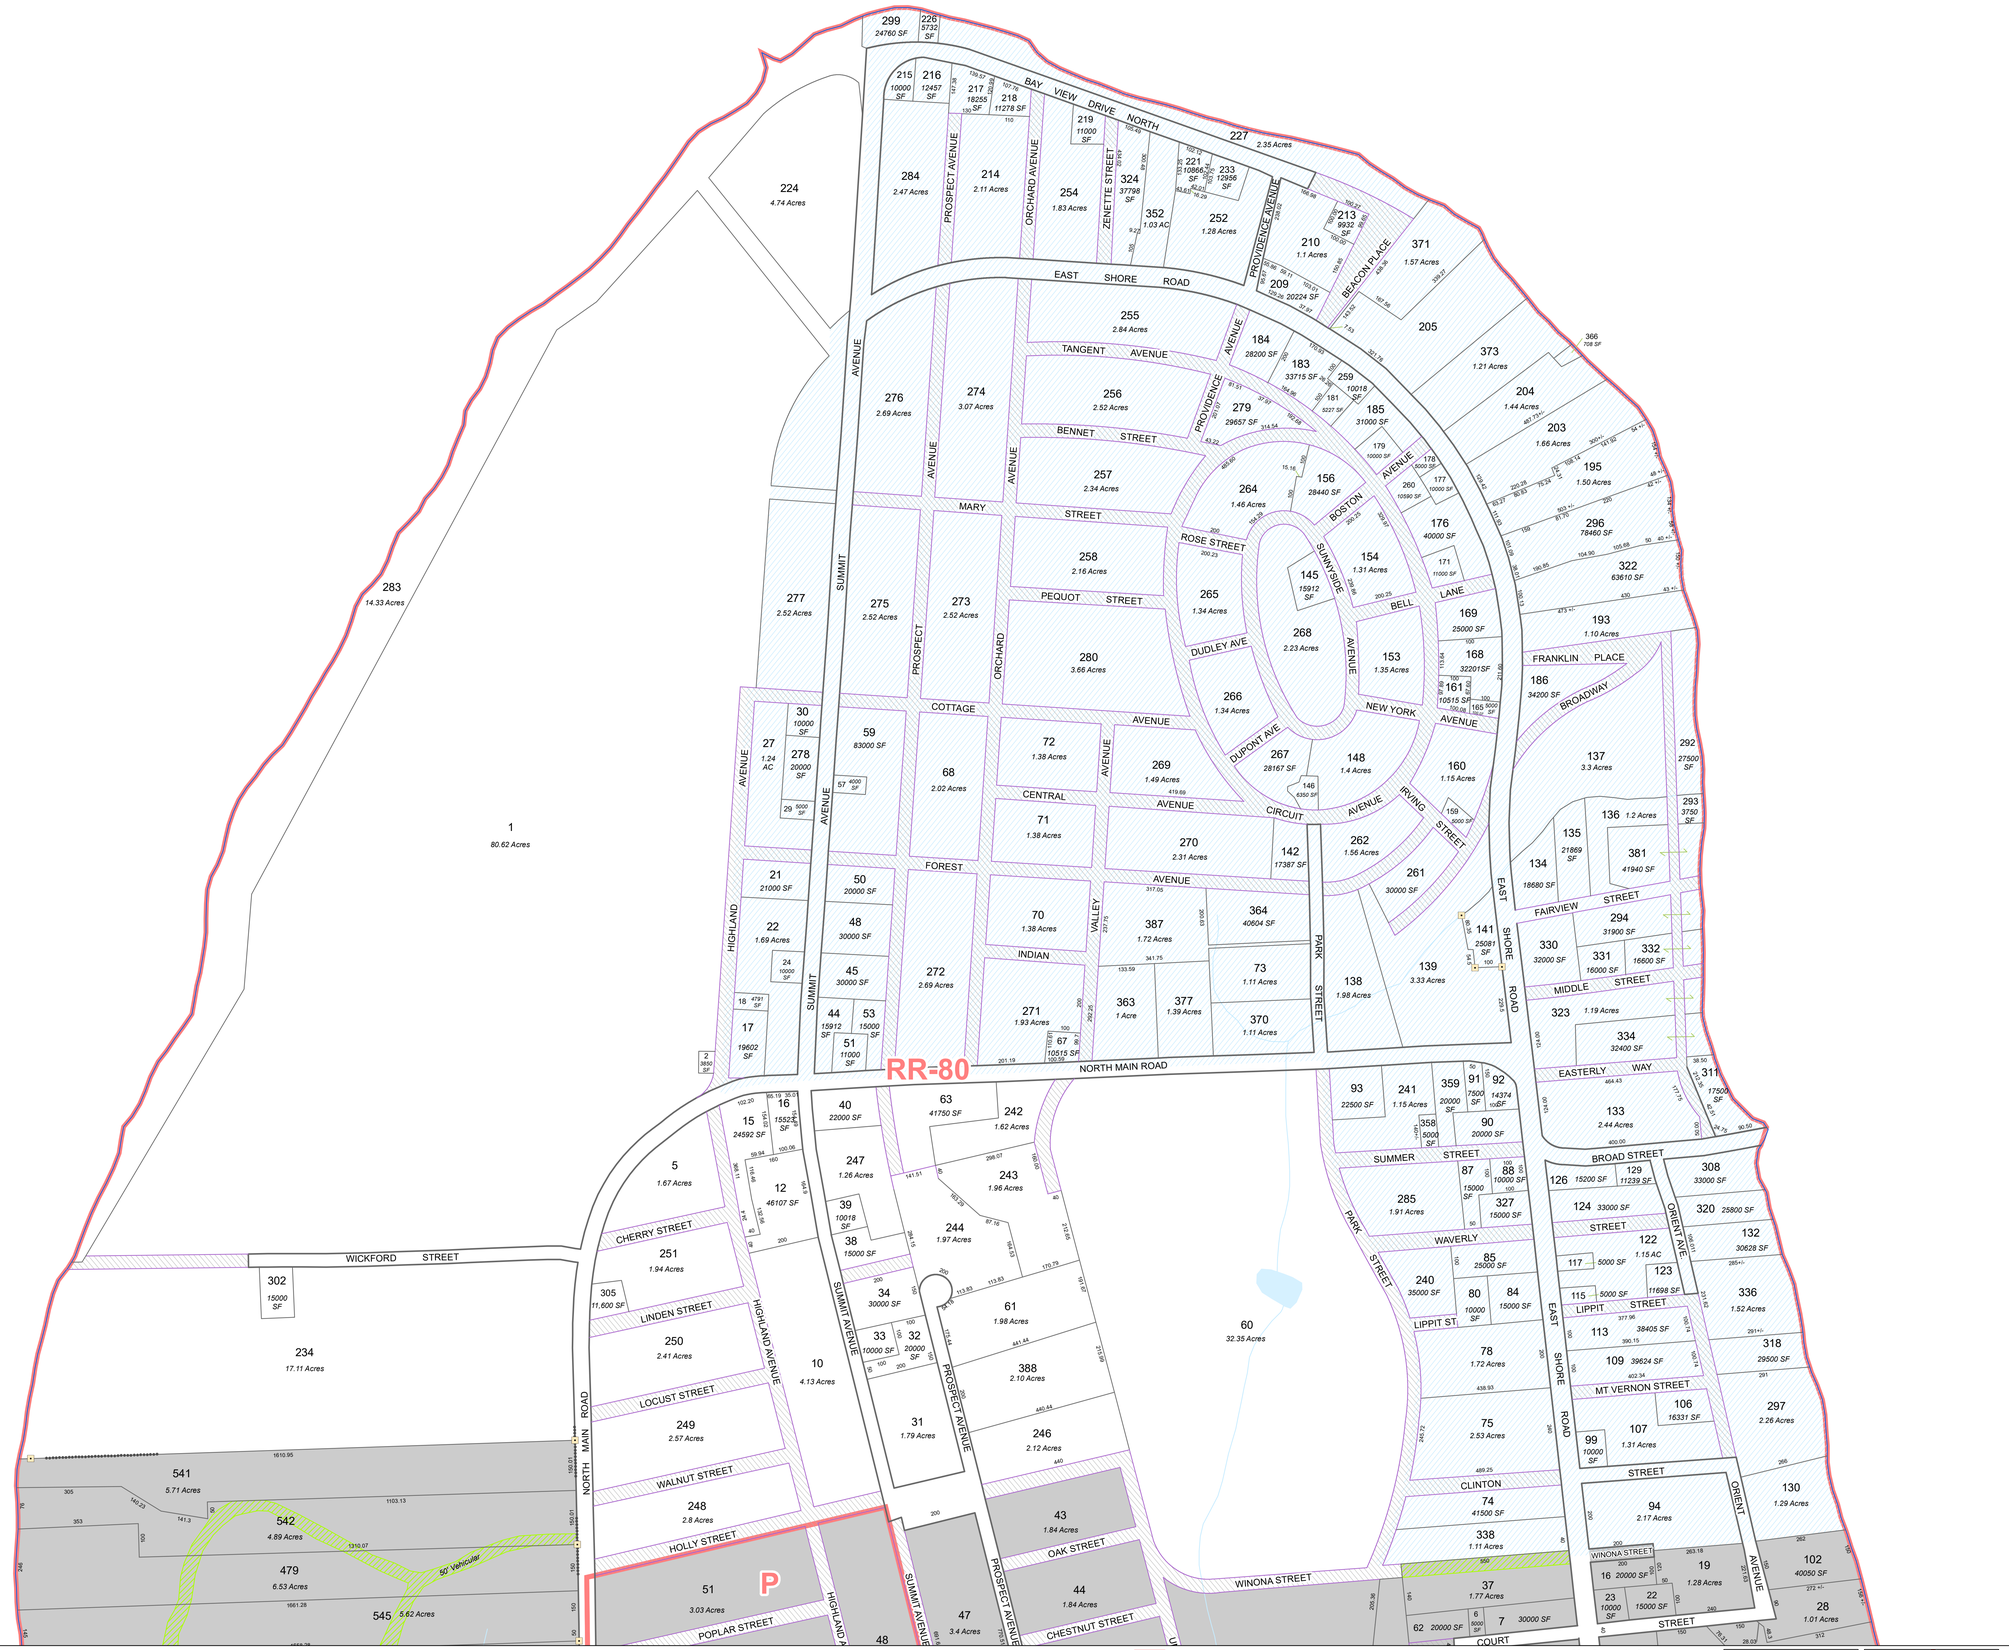

MainStreetMaps
by MainStreetGIS, LLC
www.mainstreetgis.com

Online mapping and property information available at:
www.mainstreetmaps.com

This map is for assessment purposes only and is not valid for legal description or conveyance.

Parcel mapping is current through 12/31/2019

Publication Date: 10/1/2020

0 100 200 400 600 800 Feet

1" = 175'
(when printed at 44" x 34")

N W E S

Assessor's Map
TOWN OF JAMESTOWN
Rhode Island

- RR-80 Zoning Boundary
- High Groundwater Overlay District
- Jamestown Village SSD
- Stone Wall
- Bridge
- Coastline
- Paper Street
- Parcel Boundary
- Right of Way
- Toll Plaza
- Leader Line
- Stream (RIGIS, 2001)
- Water Body (RIGIS, 2010)
- Cemetery
- Easement
- Paper Street
- Boundary Marker

OS-I: Conservation Preserve
OS-II: Park and Recreation
RR-200: Rural Residential, 200,000 sq. ft.
RR-80: Rural Residential, 80,000 sq. ft.
R-40: Residential, 40,000 sq. ft.
R-20: Residential, 20,000 sq. ft.
R-8: Residential, 8,000 sq. ft.
CL: Commercial Limited
CD: Commercial Downtown
CW: Commercial Waterfront
DC: Downtown Condominium
P: Public

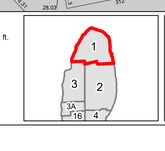

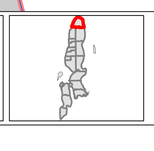

Map Number
1