HPF 244B

STREET INDEX
LEDGE ROAD

Doc# 00041592
Bk: 746 Pg: 240
RECEIVED FOR RECORD
Dec 16,2011 09:39:19A
JAMESTOWN TOWN CLERK
CHERYL A. FERNSTROM, CMC

LEGEND

CB	CONCRETE BOUND
FND	FOUND
IP	IRON PIPE
N/F	NOW OR FORMERLY
S.F.	SQUARE FEET
PL	PROPERTY LINE
L	LENGTH
R	RADIUS
T	TANGENT
Δ	DELTA
CHD	CHORD

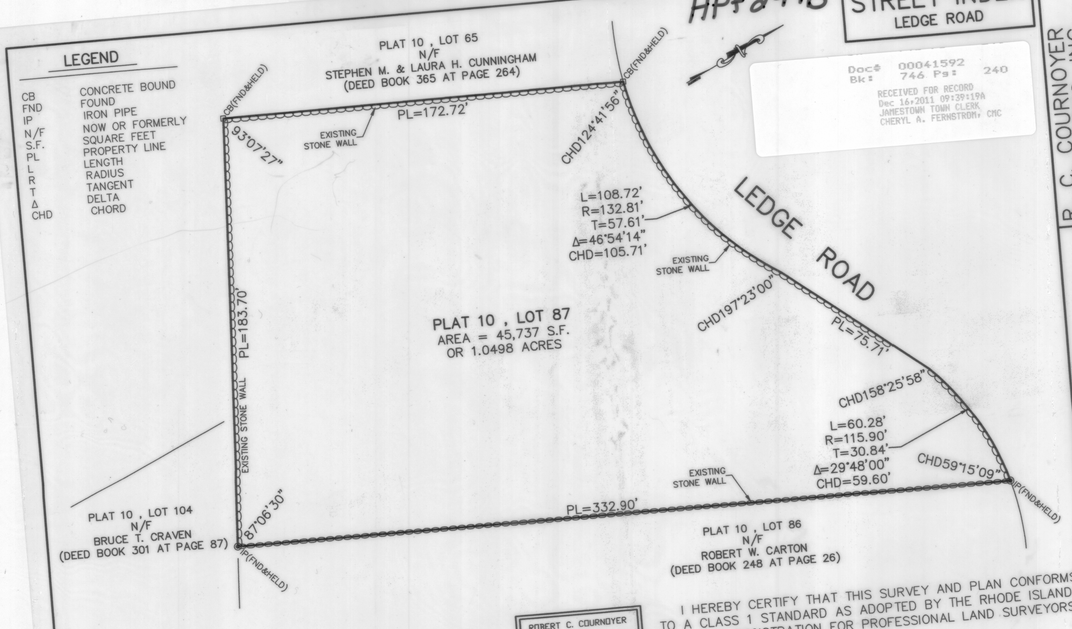

GRAPHIC SCALE
30 0 15 30 60 120
(IN FEET)
1 inch = 30 ft.

ROBERT C. COURNOYER
RHODE ISLAND
NO. 1615
REGISTERED
PROFESSIONAL LAND SURVEYOR

I HEREBY CERTIFY THAT THIS SURVEY AND PLAN CONFORMS TO A CLASS 1 STANDARD AS ADOPTED BY THE RHODE ISLAND BOARD OF REGISTRATION FOR PROFESSIONAL LAND SURVEYORS.

BY: _____ 9/2/11
ROBERT C. COURNOYER, PLS#1615 DATE

PLAN OF LAND
FOR
JEFFREY & JOAN DODGE
PLAT 10 , LOT 87
65 LEDGE ROAD
JAMESTOWN , RHODE ISLAND

SCALE: 1" = 30'
DATE: 8-25-2011
DRAWN BY: S.A.K.
SHEET: 1 OF 1

R. C. COURNOYER ENTERPRISES, INC.
PROFESSIONAL LAND SURVEYORS
P.O. BOX 176, R.I. 02835
JAMESTOWN, (401) 439-8029
PHONE (401) 423-3351
FAX (401) 423-3351

HPF 244-B

STREET INDEX
PLEASANT VIEW

Doc# 00041198
Bk: 742 Pg: 23
RECEIVED FOR RECORD
Oct 25,2011 11:06:18A
JAMESTOWN TOWN CLERK
CHERYL A. FERNSTROM, CMC

PLEASANT VIEW
(PUBLIC – VARIABLE WIDTH)

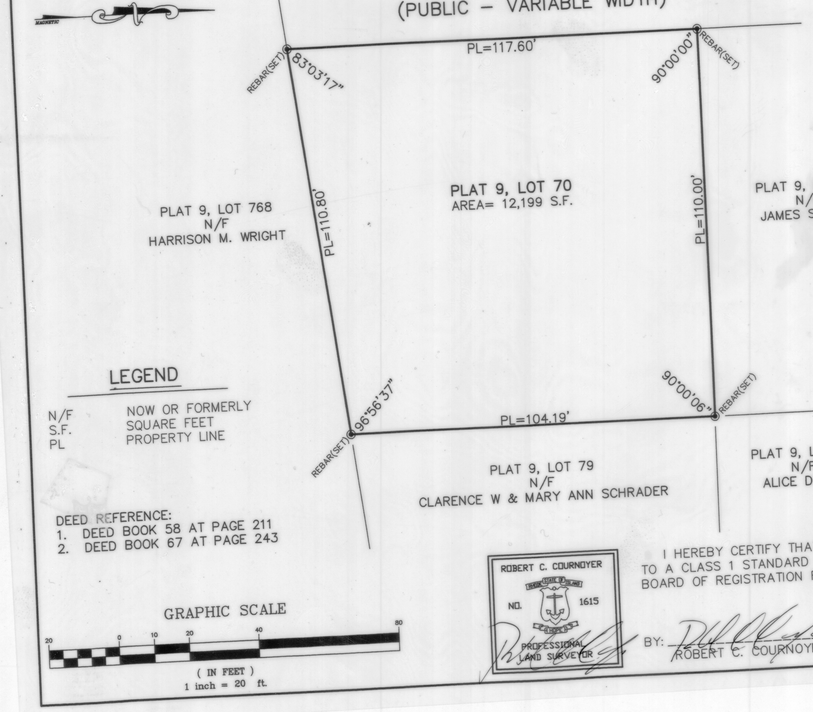

LEGEND

N/F	NOW OR FORMERLY
S.F.	SQUARE FEET
PL	PROPERTY LINE

DEED REFERENCE:
1. DEED BOOK 58 AT PAGE 211
2. DEED BOOK 67 AT PAGE 243

GRAPHIC SCALE
20 0 10 20 40 80
(IN FEET)
1 inch = 20 ft.

ROBERT C. COURNOYER
RHODE ISLAND
NO. 1615
REGISTERED
PROFESSIONAL LAND SURVEYOR

I HEREBY CERTIFY THAT THIS SURVEY AND PLAN CONFORMS TO A CLASS 1 STANDARD AS ADOPTED BY THE RHODE ISLAND BOARD OF REGISTRATION FOR PROFESSIONAL LAND SURVEYORS.

BY: _____ 10/24/11
ROBERT C. COURNOYER, PLS#1615 DATE

PROPERTY LINE PLAN
FOR
CLARENCE W. & MARY ANN SCHRADER
PLEASANT VIEW
PLAT 9 , LOT 70
JAMESTOWN , RHODE ISLAND

SCALE: 1" = 20'
DATE: 10-20-2011
DRAWN BY: A.F.A.
SHEET: 1 OF 1
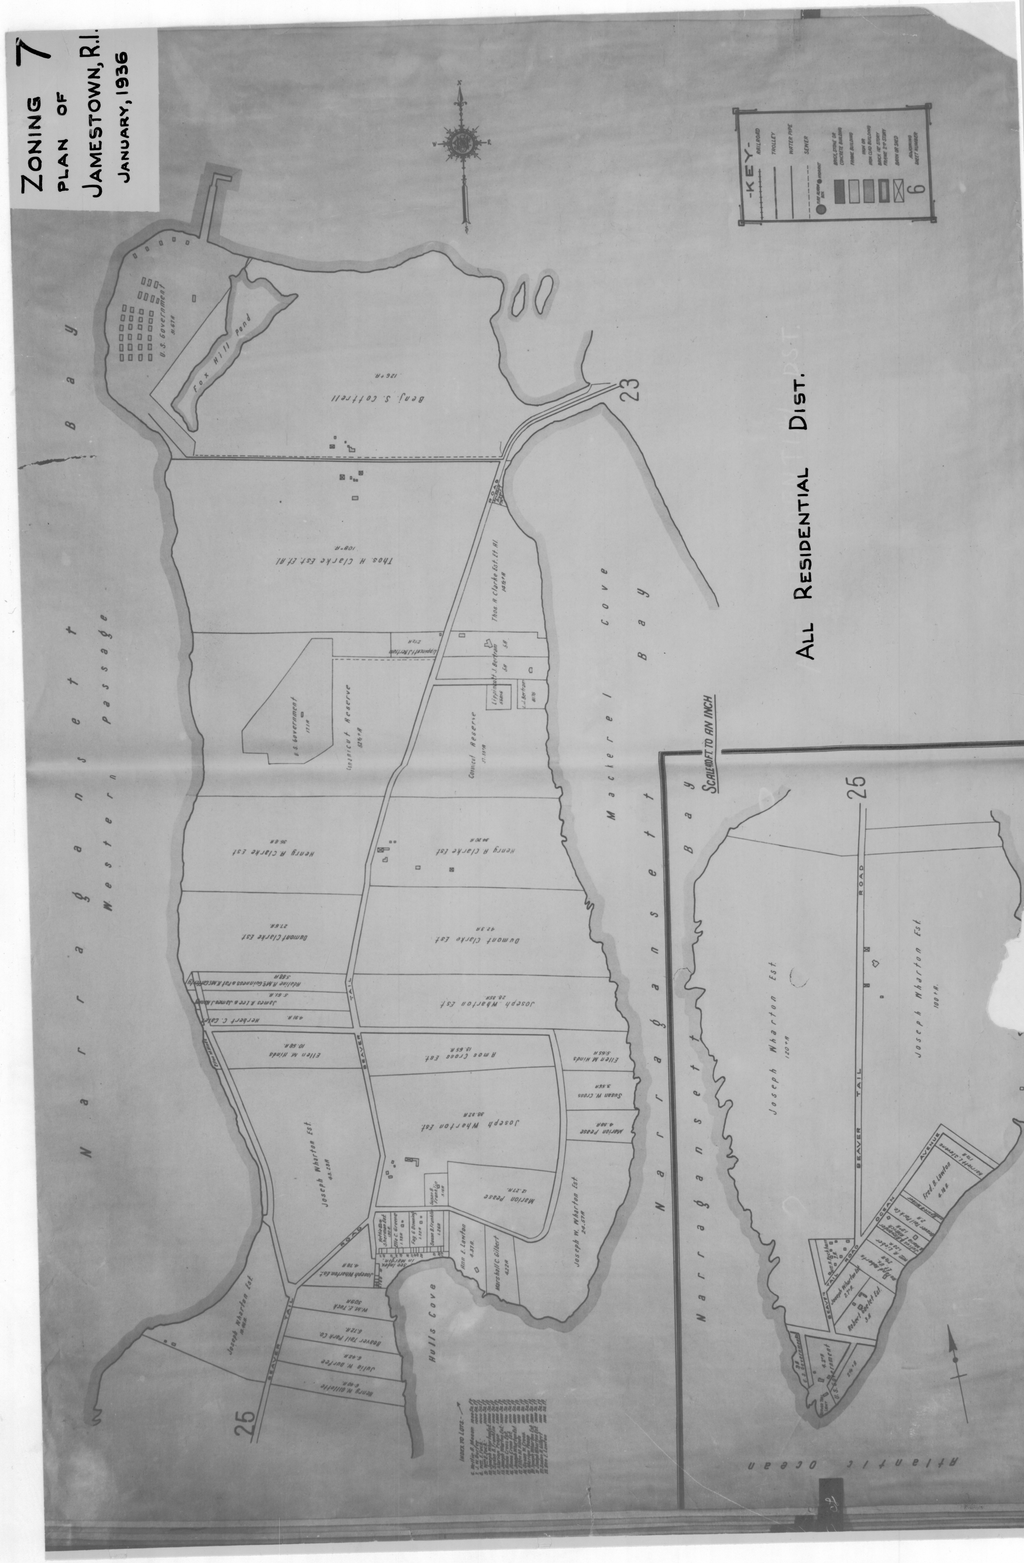
R. C. COURNOYER ENTERPRISES, INC.
PROFESSIONAL LAND SURVEYORS
P.O. BOX 176, R.I. 02835
JAMESTOWN, (401) 439-8029
PHONE (401) 423-3351
FAX (401) 423-3351