HPF263A

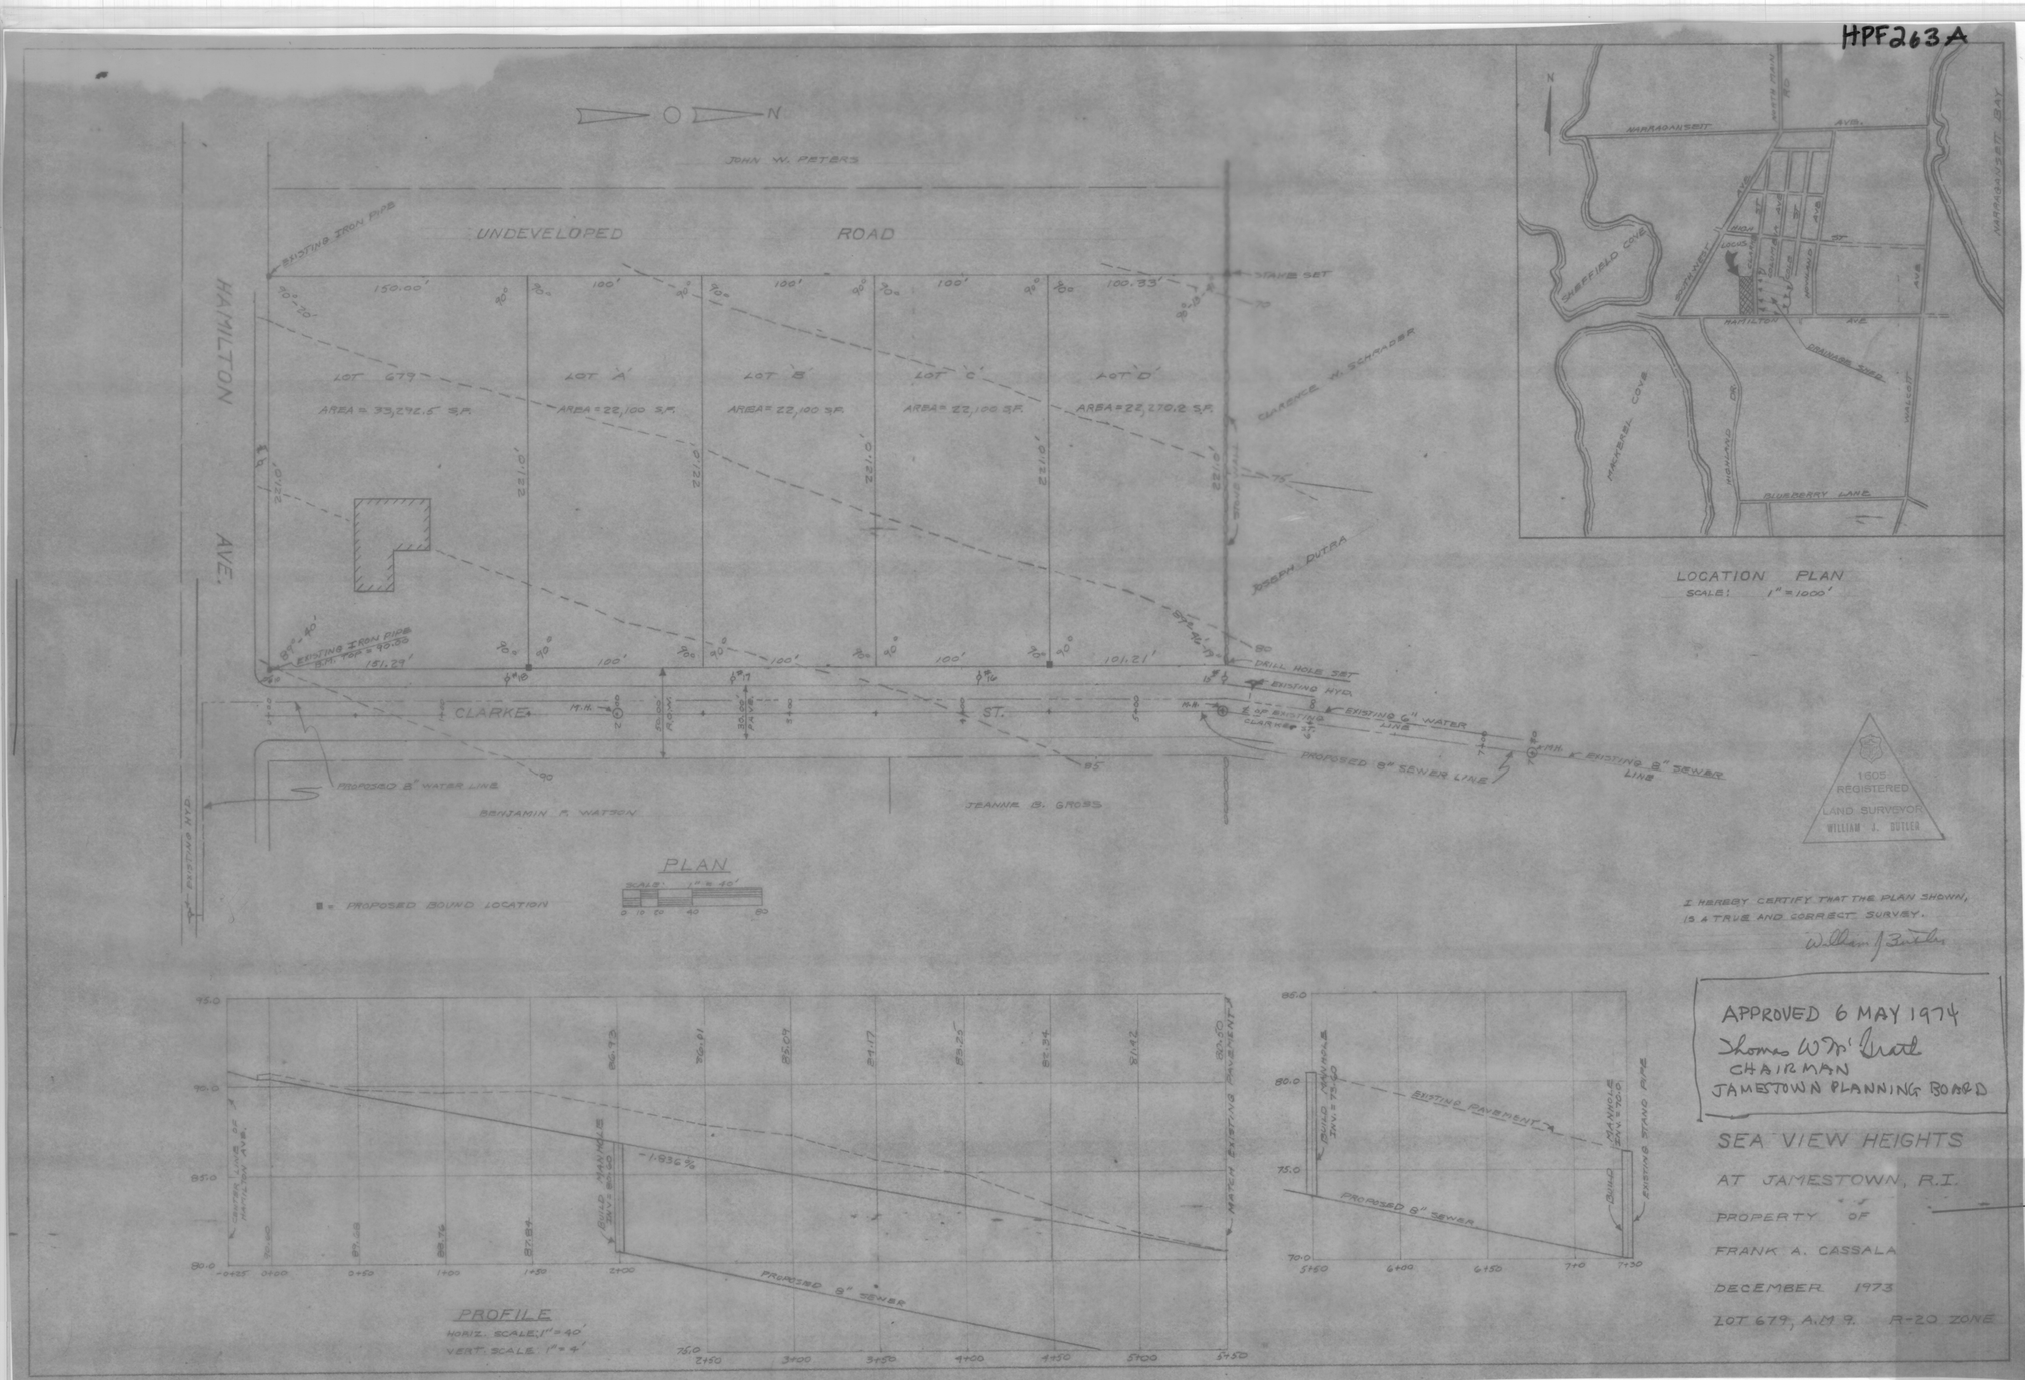

LOCATION PLAN
SCALE: 1" = 1000'

1605
REGISTERED
LAND SURVEYOR
WILLIAM J. BUTLER

I HEREBY CERTIFY THAT THE PLAN SHOWN,
IS A TRUE AND CORRECT SURVEY.
William J. Butler

APPROVED 6 MAY 1974
Thomas W. Pratt
CHAIRMAN
JAMESTOWN PLANNING BOARD

SEA VIEW HEIGHTS
AT JAMESTOWN, R.I.
PROPERTY OF
FRANK A. CASSALA
DECEMBER 1973
LOT 679, A.M. 9. R-20 ZONE

HPF263A

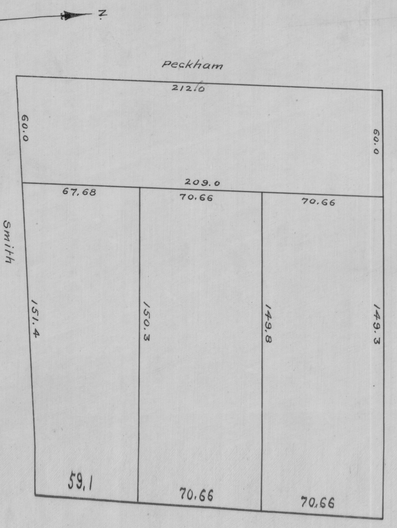

Plat of
John A. Carlotta
James Town, R.I.
Scale. 1" = 40'
R.J. Easton & Son, C.E.
Newport, R.I. March 31, 1917.

19