HPF313A

LOCATION PLAN

TAKEN FROM POLK'S STREET MAP ATLAS
RHODE ISLAND AND SOUTHERN MASSACHUSETTS
JAMESTOWN
SCALE: 1" = 2300' ±

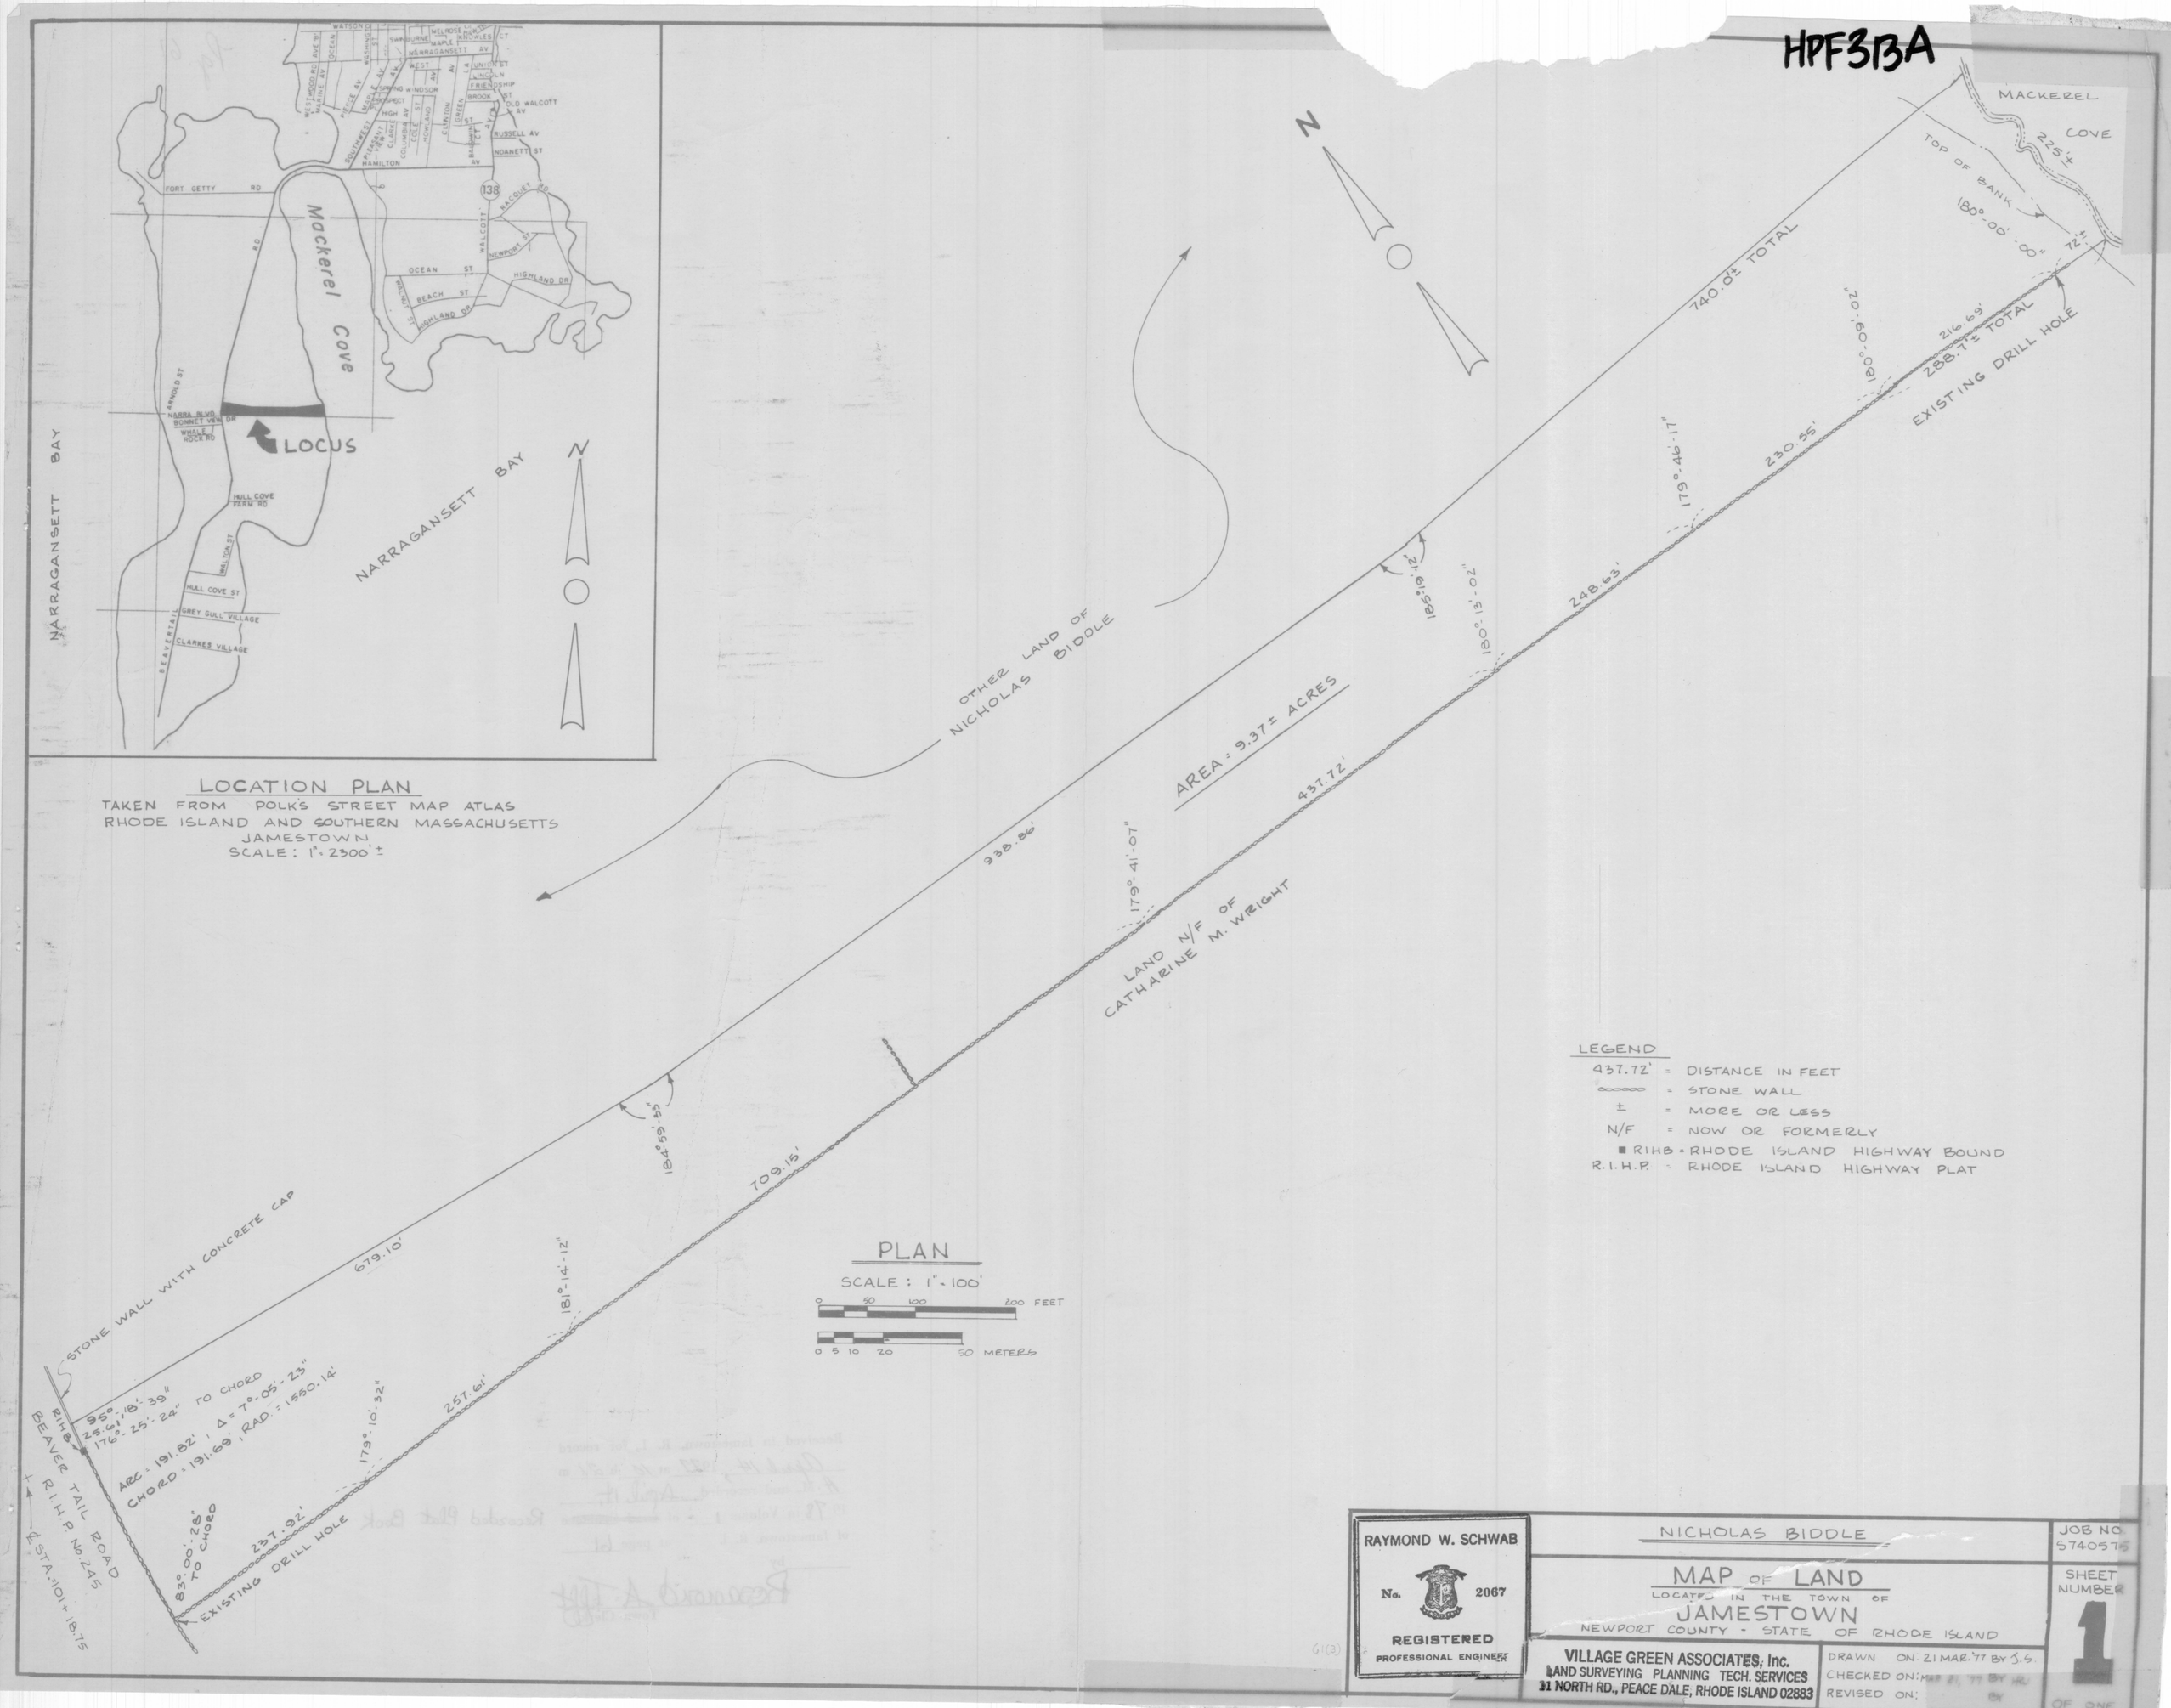

PLAN

SCALE: 1" = 100'

0 50 100 200 FEET

0 5 10 20 50 METERS

LEGEND

437.72'	= DISTANCE IN FEET
ooooooo	= STONE WALL
±	= MORE OR LESS
N/F	= NOW OR FORMERLY
■ RIHB	= RHODE ISLAND HIGHWAY BOUND
R.I.H.P.	= RHODE ISLAND HIGHWAY PLAT

RAYMOND W. SCHWAB
No. 2067
REGISTERED
PROFESSIONAL ENGINEER

NICHOLAS BIDDLE

MAP OF LAND
LOCATED IN THE TOWN OF
JAMESTOWN
NEWPORT COUNTY - STATE OF RHODE ISLAND

VILLAGE GREEN ASSOCIATES, Inc.
LAND SURVEYING PLANNING TECH. SERVICES
31 NORTH RD., PEACE DALE, RHODE ISLAND 02883

DRAWN ON: 21 MAR. '77 BY J.S.
CHECKED ON: MAR 21, 77 BY RJ
REVISED ON: BY

JOB NO. 5740575

SHEET NUMBER 1 OF ONE

G1(3)