FED. ROAD DIV. NO.	STATE	FEDERAL AID PROJECT NO.	FISCAL YEAR	SHEET NO.	TOTAL SHEETS	RHODE ISLAND DEPARTMENT OF TRANSPORTATION
1	RI		2013	16	27	

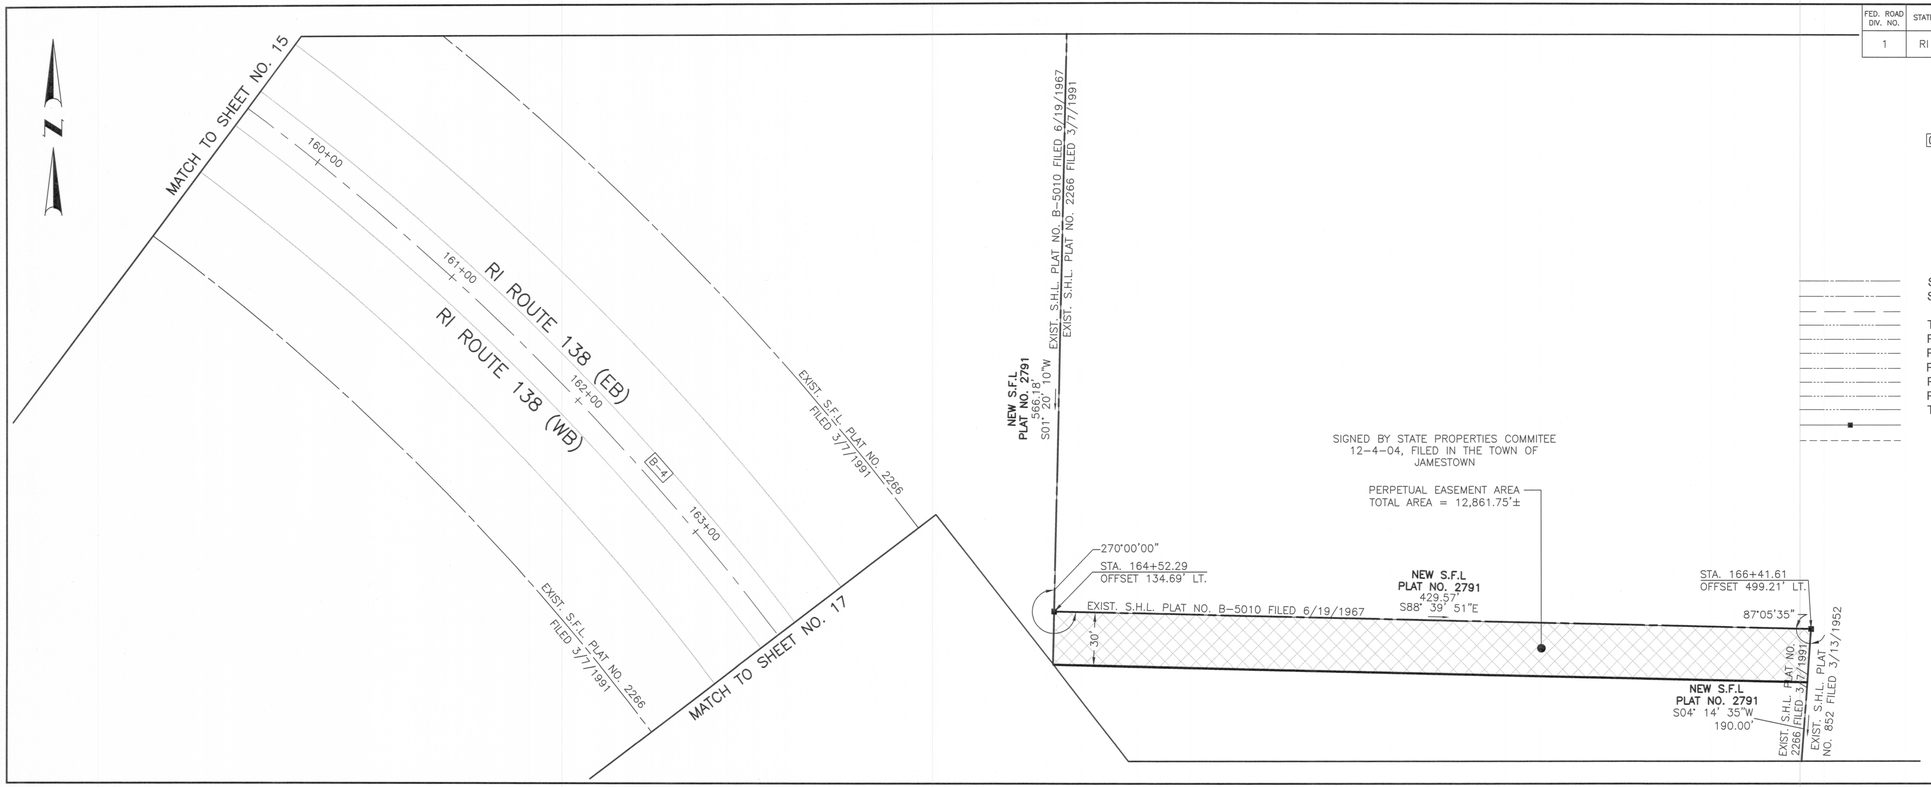

LEGEND

(1)	=	PARCEL NUMBER
00/00	=	ASSESSOR'S PLAT/LOT NUMBER
T	=	TOTAL AREA
A	=	AREA ACQUIRED
R	=	REMAINING AREA
B	=	TEMPORARY EASEMENT AREA
C	=	PERMANENT AERIAL EASEMENT AREA
D	=	PERMANENT DRAINAGE EASEMENT AREA
G	=	PERMANENT GUY EASEMENT AREA
P	=	PERMANENT EASEMENT AREA
U	=	PERMANENT UTILITY AREA
S.F.L.		STATE FREEWAY LINE
S.H.L.		STATE HIGHWAY LINE
P.L.		EXISTING PROPERTY LINE
T.E.B.		TEMPORARY EASEMENT BOUNDARY LINE
P.A.B.		PERMANENT AERIAL EASEMENT BOUNDARY LINE
P.D.B.		PERMANENT DRAINAGE EASEMENT BOUNDARY LINE
P.G.B.		PERMANENT GUY EASEMENT BOUNDARY LINE
P.E.B.		PERMANENT EASEMENT BOUNDARY LINE
P.U.B.		PERMANENT UTILITY EASEMENT BOUNDARY LINE
T.U.B.		TEMPORARY UTILITY EASEMENT BOUNDARY LINE
		NEW R.I.H.B.
		TOWN / CITY STREET LINE

JAMESTOWN VERRAZZANO BRIDGE TRANSFER

JAMESTOWN RHODE ISLAND

SCALE: 40 FEET PER INCH
SHEET 16 OF 27
PLAT NO: 2791

ROW_2791_016_PLAT013

I:\020\00\02\02.00 Saltonet River Bridge_Drawings\Transportation\ROW\ROW\RITRAJAMESTOWN\PLATS\ROW_2791_016_PLAT013.dwg, 4/25/2013 2:33:09 PM, SMS