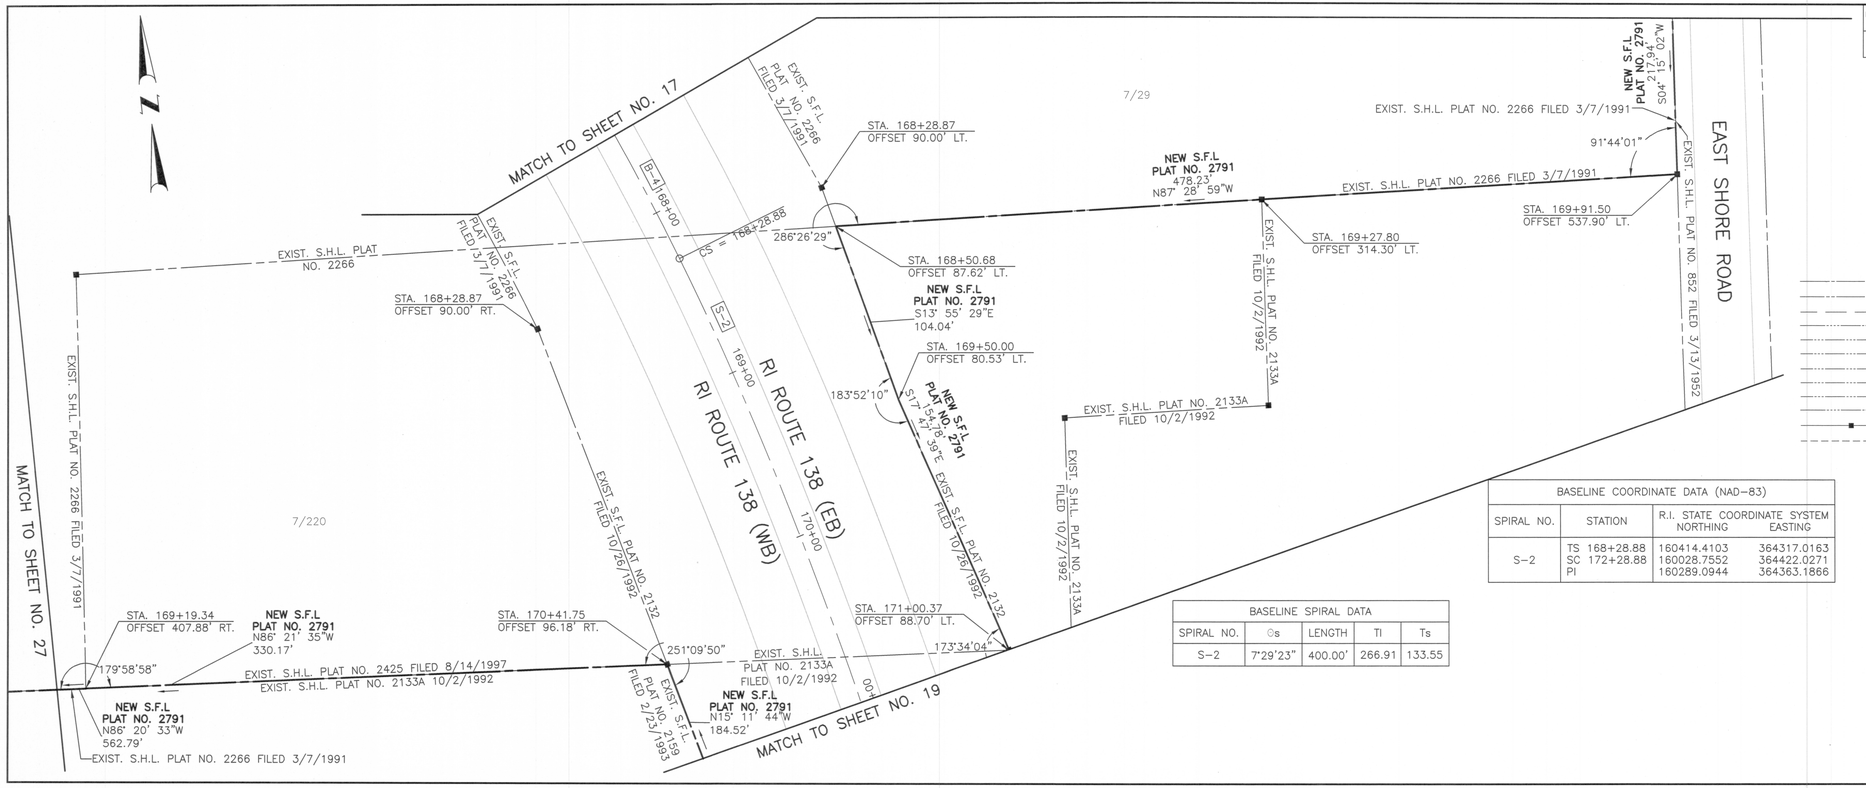

FED. ROAD DIV. NO.	STATE	FEDERAL AID PROJECT NO.	FISCAL YEAR	SHEET NO.	TOTAL SHEETS
1	RI		2013	18	27

RHODE ISLAND
DEPARTMENT OF TRANSPORTATION

LEGEND

(1)	=	PARCEL NUMBER
00/00	=	ASSESSOR'S PLAT/LOT NUMBER
T	=	TOTAL AREA
A	=	AREA ACQUIRED
R	=	REMAINING AREA
B	=	TEMPORARY EASEMENT AREA
C	=	PERMANENT AERIAL EASEMENT AREA
D	=	PERMANENT DRAINAGE EASEMENT AREA
G	=	PERMANENT GUY EASEMENT AREA
P	=	PERMANENT EASEMENT AREA
U	=	PERMANENT UTILITY AREA
S.F.L.		STATE FREEWAY LINE
S.H.L.		STATE HIGHWAY LINE
℄		EXISTING PROPERTY LINE
T.E.B.		TEMPORARY EASEMENT BOUNDARY LINE
P.A.B.		PERMANENT AERIAL EASEMENT BOUNDARY LINE
P.D.B.		PERMANENT DRAINAGE EASEMENT BOUNDARY LINE
P.G.B.		PERMANENT GUY EASEMENT BOUNDARY LINE
P.E.B.		PERMANENT EASEMENT BOUNDARY LINE
P.U.B.		PERMANENT UTILITY EASEMENT BOUNDARY LINE
T.U.B.		TEMPORARY UTILITY EASEMENT BOUNDARY LINE
		NEW R.I.H.B.
		TOWN / CITY STREET LINE

BASELINE COORDINATE DATA (NAD-83)

SPIRAL NO.	STATION	R.I. STATE COORDINATE SYSTEM NORTHING	EASTING
S-2	TS 168+28.88	160414.4103	364317.0163
	SC 172+28.88	160028.7552	364422.0271
	PI	160289.0944	364363.1866

BASELINE SPIRAL DATA

SPIRAL NO.	∅s	LENGTH	TI	Ts
S-2	7°29'23"	400.00'	266.91	133.55

JAMESTOWN VERRAZZANO BRIDGE TRANSFER

JAMESTOWN RHODE ISLAND

SCALE: 40 FEET PER INCH
SHEET 18 OF 27
PLAT NO: 2791

ROW_2791_018_PLAT015

1/20/2020 2:06:03 PM C:\Users\mgiles\Documents\Projects\Jamestown\ROW\PLAT\ROW_PLAT015.dgn 4/30/2019 12:21:27 PM mgiles