| FED. ROAD DIV. NO. | STATE | FEDERAL AID PROJECT NO. | FISCAL YEAR | SHEET NO. | TOTAL SHEETS | RHODE ISLAND DEPARTMENT OF TRANSPORTATION |
|---|---|---|---|---|---|---|
| 1 | RI | | 2013 | 25 | 27 | |

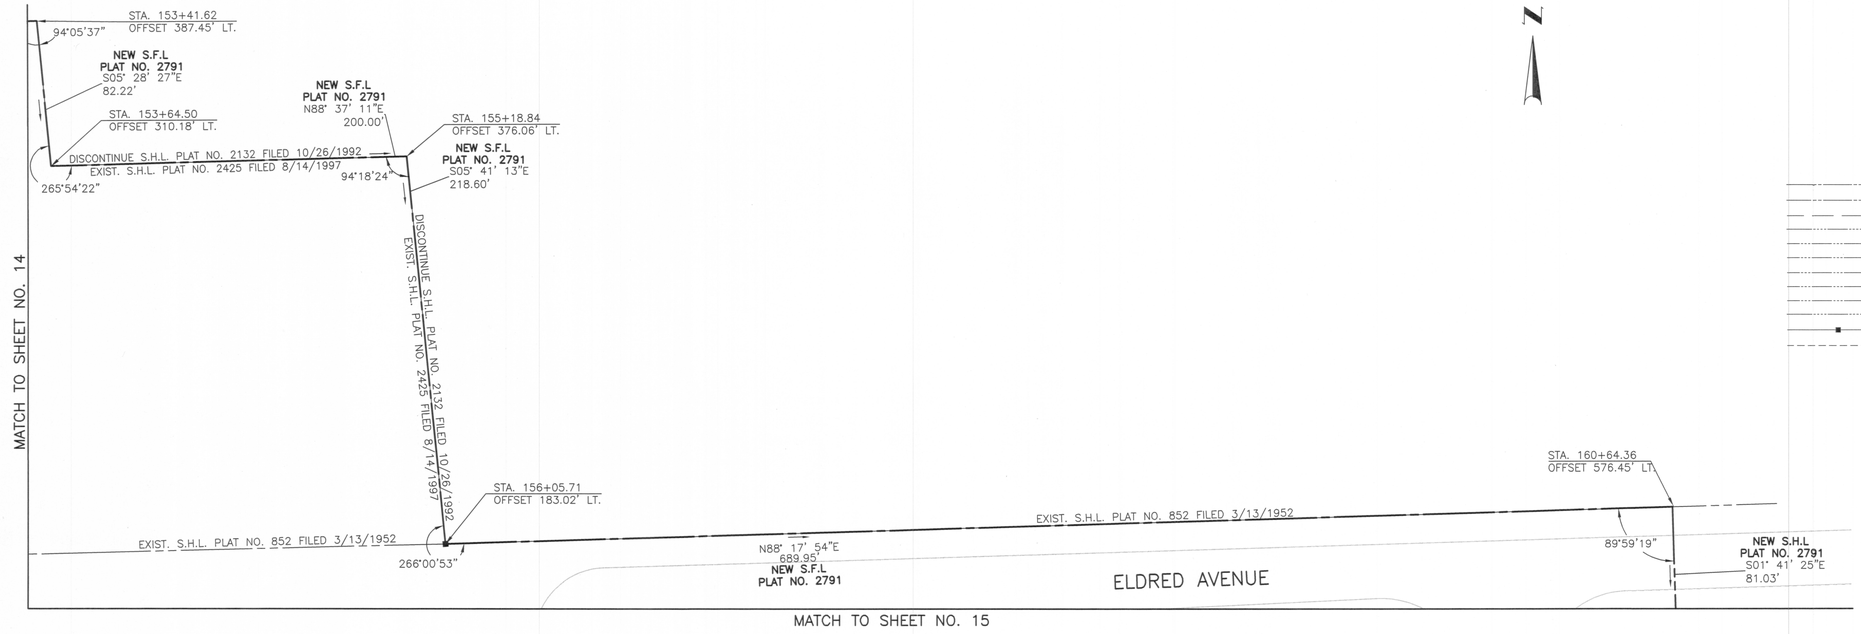


## LEGEND

| | | |
|---|---|---|
| ① | = | PARCEL NUMBER |
| 00/00 | = | ASSESSOR'S PLAT/LOT NUMBER |
| T | = | TOTAL AREA |
| A | = | AREA ACQUIRED |
| R | = | REMAINING AREA |
| B | = | TEMPORARY EASEMENT AREA |
| C | = | PERMANENT AERIAL EASEMENT AREA |
| D | = | PERMANENT DRAINAGE EASEMENT AREA |
| G | = | PERMANENT GUY EASEMENT AREA |
| P | = | PERMANENT EASEMENT AREA |
| U | = | PERMANENT UTILITY AREA |
| S.F.L. | | STATE FREEWAY LINE |
| S.H.L. | | STATE HIGHWAY LINE |
| P. | | EXISTING PROPERTY LINE |
| T.E.B. | | TEMPORARY EASEMENT BOUNDARY LINE |
| P.A.B. | | PERMANENT AERIAL EASEMENT BOUNDARY LINE |
| P.D.B. | | PERMANENT DRAINAGE EASEMENT BOUNDARY LINE |
| P.G.B. | | PERMANENT GUY EASEMENT BOUNDARY LINE |
| P.E.B. | | PERMANENT EASEMENT BOUNDARY LINE |
| P.U.B. | | PERMANENT UTILITY EASEMENT BOUNDARY LINE |
| T.U.B. | | TEMPORARY UTILITY EASEMENT BOUNDARY LINE |
| | | NEW R.I.H.B. |
| | | TOWN / CITY STREET LINE |

# JAMESTOWN VERRAZZANO BRIDGE TRANSFER

JAMESTOWN RHODE ISLAND

SCALE: 40 FEET PER INCH
SHEET 25 OF 27
PLAT NO: 2791

ROW_2791_025_PLAT022

Y:\0000000\000002.00 Sakonnet River Bridge_Drawings\Transportation\ROW\ROW-RITBU\JAMESTOWN\PLATS\ROW_2791_025_PLAT022.dwg, 4/30/2013 1:24:03 PM, SMS