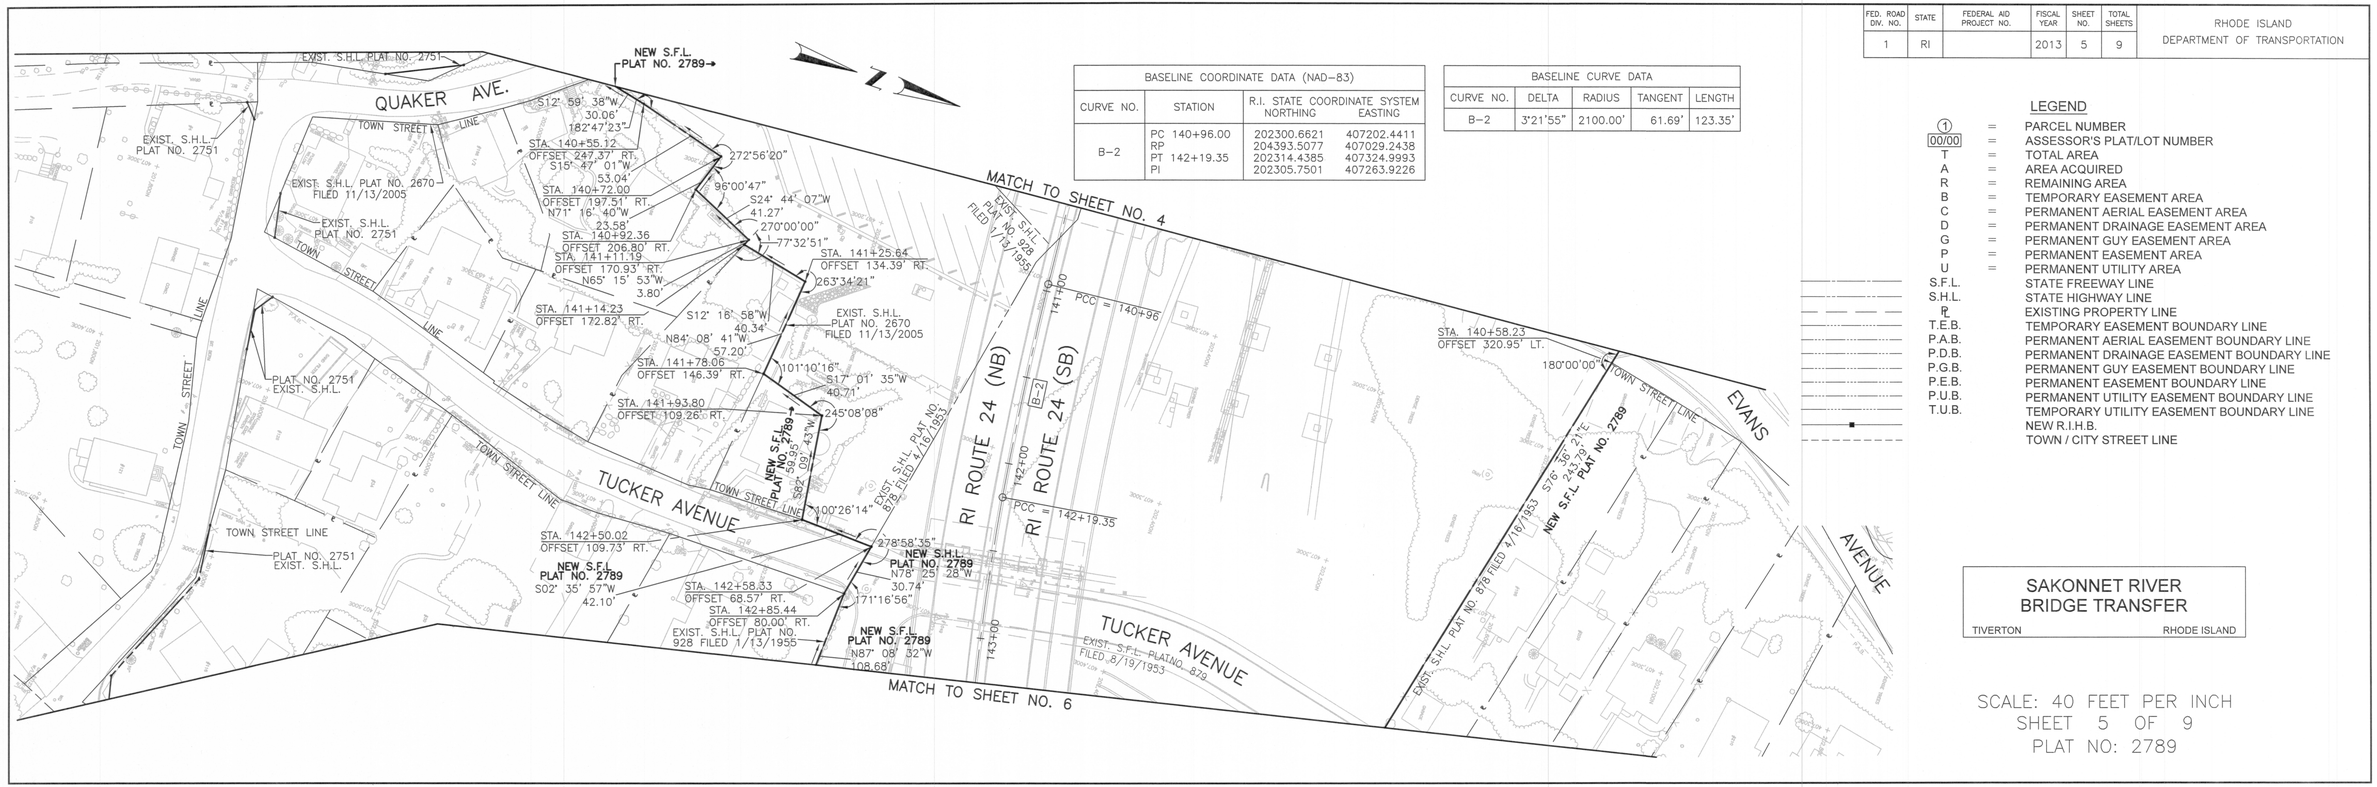

BASELINE COORDINATE DATA (NAD-83)

CURVE NO.	STATION	R.I. STATE COORDINATE SYSTEM NORTHING	EASTING
B-2	PC 140+96.00	202300.6621	407202.4411
	RP	204393.5077	407029.2438
	PT 142+19.35	202314.4385	407324.9993
	PI	202305.7501	407263.9226

BASELINE CURVE DATA

CURVE NO.	DELTA	RADIUS	TANGENT	LENGTH
B-2	3°21'55"	2100.00'	61.69'	123.35'

FED. ROAD DIV. NO.	STATE	FEDERAL AID PROJECT NO.	FISCAL YEAR	SHEET NO.	TOTAL SHEETS	
1	RI		2013	5	9	RHODE ISLAND DEPARTMENT OF TRANSPORTATION

LEGEND

(1)	=	PARCEL NUMBER
00/00	=	ASSESSOR'S PLAT/LOT NUMBER
T	=	TOTAL AREA
A	=	AREA ACQUIRED
R	=	REMAINING AREA
B	=	TEMPORARY EASEMENT AREA
C	=	PERMANENT AERIAL EASEMENT AREA
D	=	PERMANENT DRAINAGE EASEMENT AREA
G	=	PERMANENT GUY EASEMENT AREA
P	=	PERMANENT EASEMENT AREA
U	=	PERMANENT UTILITY AREA
S.F.L.		STATE FREEWAY LINE
S.H.L.		STATE HIGHWAY LINE
P.L.		EXISTING PROPERTY LINE
T.E.B.		TEMPORARY EASEMENT BOUNDARY LINE
P.A.B.		PERMANENT AERIAL EASEMENT BOUNDARY LINE
P.D.B.		PERMANENT DRAINAGE EASEMENT BOUNDARY LINE
P.G.B.		PERMANENT GUY EASEMENT BOUNDARY LINE
P.E.B.		PERMANENT EASEMENT BOUNDARY LINE
P.U.B.		PERMANENT UTILITY EASEMENT BOUNDARY LINE
T.U.B.		TEMPORARY UTILITY EASEMENT BOUNDARY LINE
		NEW R.I.H.B.
		TOWN / CITY STREET LINE

SAKONNET RIVER BRIDGE TRANSFER

TIVERTON RHODE ISLAND

SCALE: 40 FEET PER INCH
SHEET 5 OF 9
PLAT NO: 2789

ROW_2789_005_PLAT002

I:\02\00\02\002.00 Sakonnet River Bridge_Drawings\Transportation\ROW\ROW\RIGHTWAY\TIVERTON\PLATS\ROW_2789_005_PLAT002.dwg, 4/25/2013 11:33:08 AM, SMS