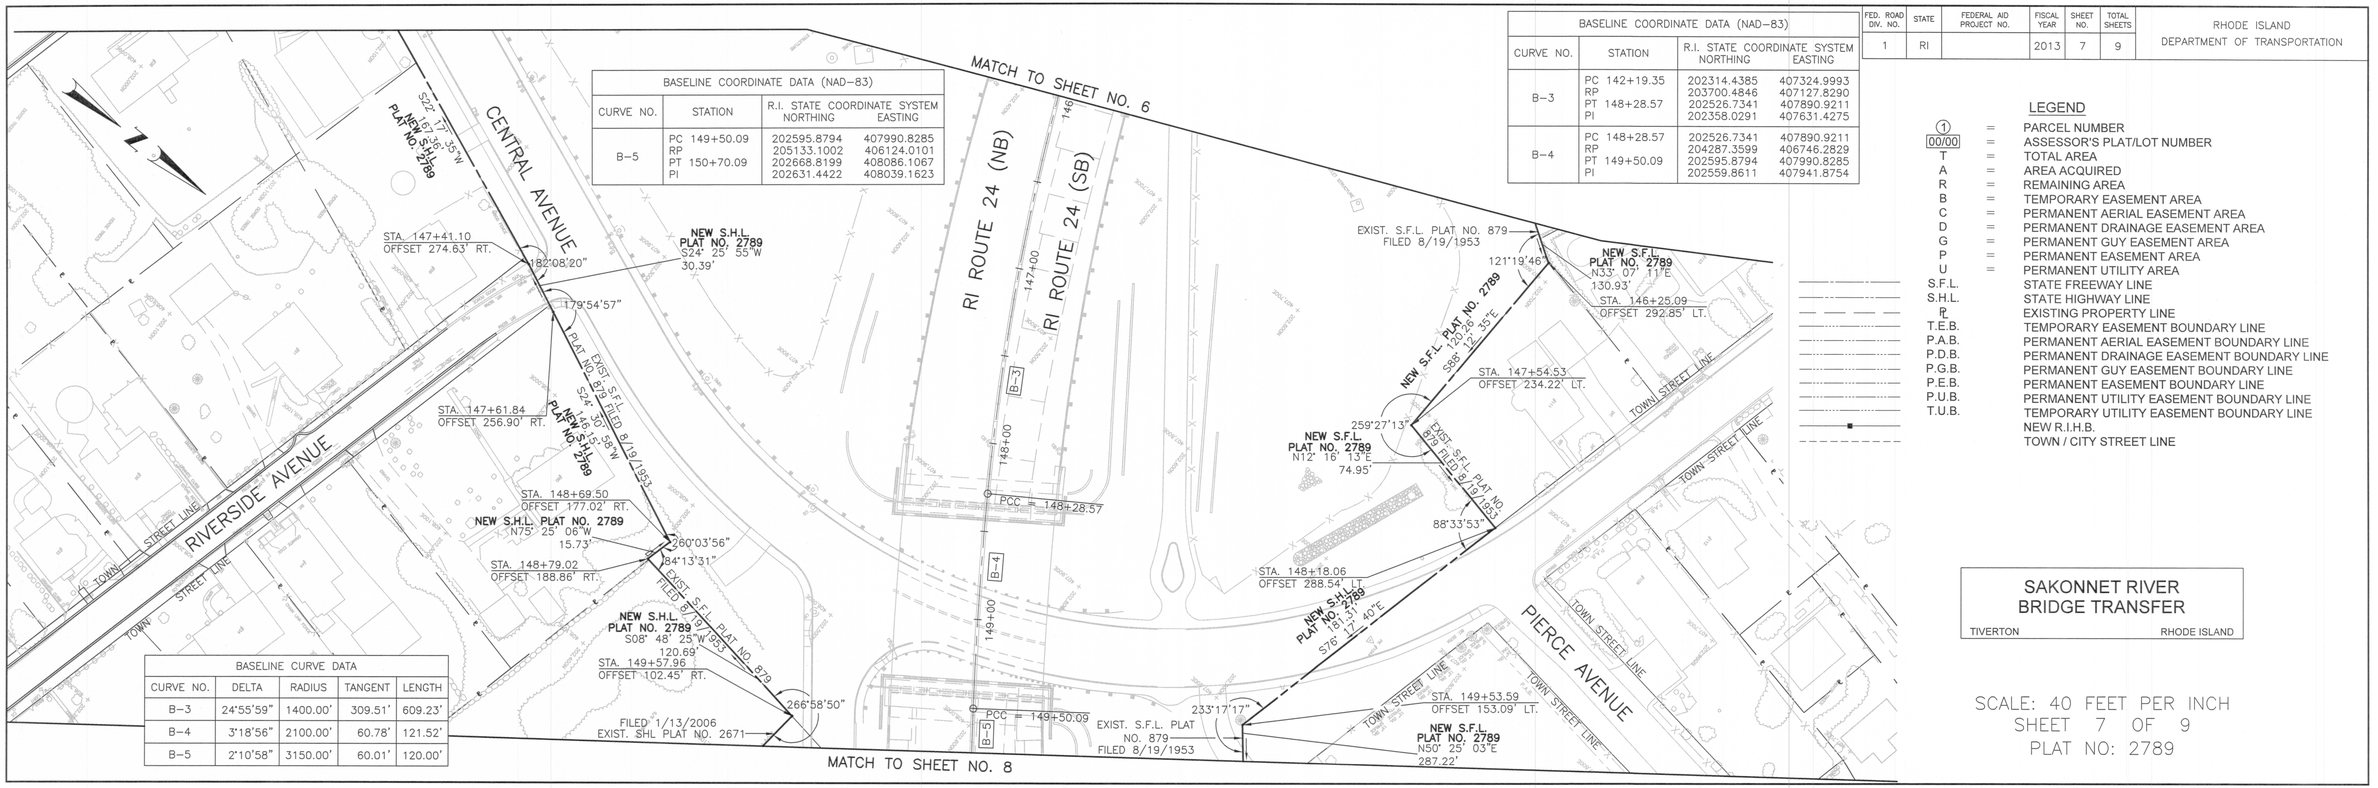

BASELINE COORDINATE DATA (NAD–83)

CURVE NO.	STATION	R.I. STATE COORDINATE SYSTEM NORTHING	EASTING
B–5	PC 149+50.09	202595.8794	407990.8285
	RP	205133.1002	406124.0101
	PT 150+70.09	202668.8199	408086.1067
	PI	202631.4422	408039.1623

BASELINE COORDINATE DATA (NAD–83)

CURVE NO.	STATION	R.I. STATE COORDINATE SYSTEM NORTHING	EASTING
B–3	PC 142+19.35	202314.4385	407324.9993
	RP	203700.4846	407127.8290
	PT 148+28.57	202526.7341	407890.9211
	PI	202358.0291	407631.4275
B–4	PC 148+28.57	202526.7341	407890.9211
	RP	204287.3599	406746.2829
	PT 149+50.09	202595.8794	407990.8285
	PI	202559.8611	407941.8754

BASELINE CURVE DATA

CURVE NO.	DELTA	RADIUS	TANGENT	LENGTH
B–3	24°55'59"	1400.00'	309.51'	609.23'
B–4	3°18'56"	2100.00'	60.78'	121.52'
B–5	2°10'58"	3150.00'	60.01'	120.00'

FED. ROAD DIV. NO.	STATE	FEDERAL AID PROJECT NO.	FISCAL YEAR	SHEET NO.	TOTAL SHEETS
1	RI		2013	7	9

RHODE ISLAND
DEPARTMENT OF TRANSPORTATION

LEGEND

(1)	=	PARCEL NUMBER
00/00	=	ASSESSOR'S PLAT/LOT NUMBER
T	=	TOTAL AREA
A	=	AREA ACQUIRED
R	=	REMAINING AREA
B	=	TEMPORARY EASEMENT AREA
C	=	PERMANENT AERIAL EASEMENT AREA
D	=	PERMANENT DRAINAGE EASEMENT AREA
G	=	PERMANENT GUY EASEMENT AREA
P	=	PERMANENT EASEMENT AREA
U	=	PERMANENT UTILITY AREA
S.F.L.		STATE FREEWAY LINE
S.H.L.		STATE HIGHWAY LINE
P.L.		EXISTING PROPERTY LINE
T.E.B.		TEMPORARY EASEMENT BOUNDARY LINE
P.A.E.		PERMANENT AERIAL EASEMENT BOUNDARY LINE
P.D.B.		PERMANENT DRAINAGE EASEMENT BOUNDARY LINE
P.G.B.		PERMANENT GUY EASEMENT BOUNDARY LINE
P.E.B.		PERMANENT EASEMENT BOUNDARY LINE
P.U.B.		PERMANENT UTILITY EASEMENT BOUNDARY LINE
T.U.B.		TEMPORARY UTILITY EASEMENT BOUNDARY LINE
		NEW R.I.H.B.
		TOWN / CITY STREET LINE

SAKONNET RIVER BRIDGE TRANSFER

TIVERTON RHODE ISLAND

SCALE: 40 FEET PER INCH
SHEET 7 OF 9
PLAT NO: 2789

ROW_2789_007_PLAT004

I:\535000\05\05.00 Sakonnet River Bridge_Drawings\Transportation\ROW\ROW\RIGHTWAY\TIVERTON\PLATS\ROW_2789_007_PLAT004.dwg, 4/24/2015 6:14:24 PM, SMS