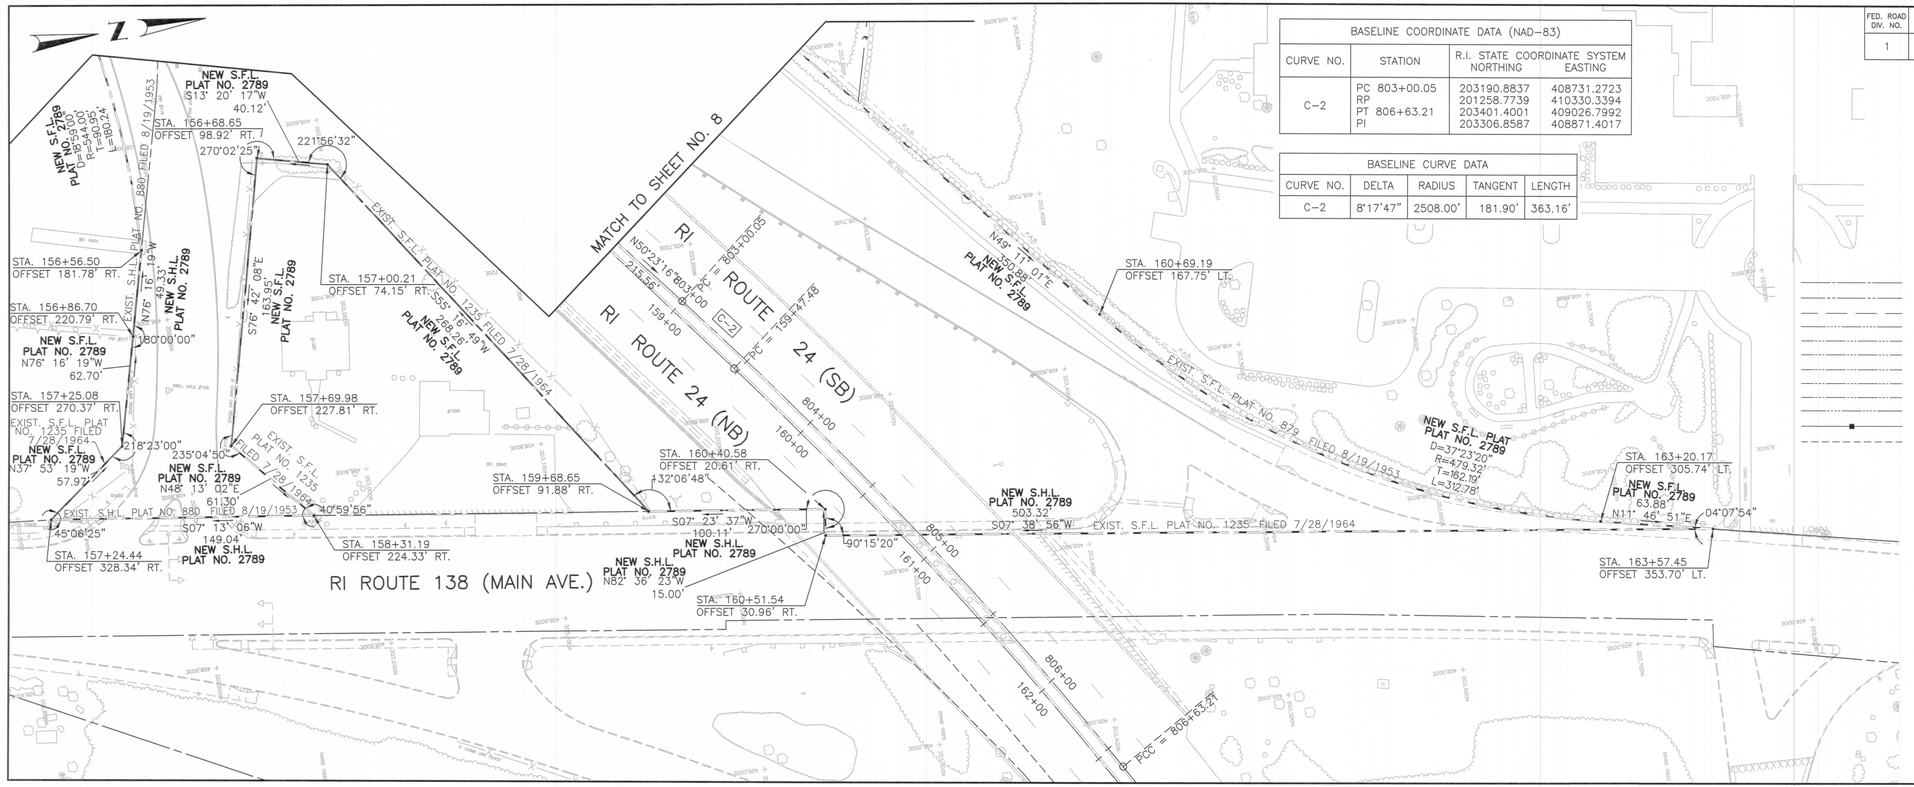

BASELINE COORDINATE DATA (NAD–83)			
CURVE NO.	STATION	R.I. STATE COORDINATE SYSTEM NORTHING	EASTING
C–2	PC 803+00.05 RP PT 806+63.21 PI	203190.8837 201258.7739 203401.4001 203306.8587	408731.2723 410330.3394 409026.7992 408871.4017

BASELINE CURVE DATA				
CURVE NO.	DELTA	RADIUS	TANGENT	LENGTH
C–2	8°17'47"	2508.00'	181.90'	363.16'

FED. ROAD DIV. NO.	STATE	FEDERAL AID PROJECT NO.	FISCAL YEAR	SHEET NO.	TOTAL SHEETS
1	RI		2013	9	9

RHODE ISLAND
DEPARTMENT OF TRANSPORTATION

LEGEND

(1)	=	PARCEL NUMBER
00/00	=	ASSESSOR'S PLAT/LOT NUMBER
T	=	TOTAL AREA
A	=	AREA ACQUIRED
R	=	REMAINING AREA
B	=	TEMPORARY EASEMENT AREA
C	=	PERMANENT AERIAL EASEMENT AREA
D	=	PERMANENT DRAINAGE EASEMENT AREA
G	=	PERMANENT GUY EASEMENT AREA
P	=	PERMANENT EASEMENT AREA
U	=	PERMANENT UTILITY AREA
S.F.L.		STATE FREEWAY LINE
S.H.L.		STATE HIGHWAY LINE
℞		EXISTING PROPERTY LINE
T.E.B.		TEMPORARY EASEMENT BOUNDARY LINE
P.A.B.		PERMANENT AERIAL EASEMENT BOUNDARY LINE
P.D.B.		PERMANENT DRAINAGE EASEMENT BOUNDARY LINE
P.G.B.		PERMANENT GUY EASEMENT BOUNDARY LINE
P.E.B.		PERMANENT EASEMENT BOUNDARY LINE
P.U.B.		PERMANENT UTILITY EASEMENT BOUNDARY LINE
T.U.B.		TEMPORARY UTILITY EASEMENT BOUNDARY LINE
		NEW R.I.H.B.
		TOWN / CITY STREET LINE

SAKONNET RIVER BRIDGE TRANSFER

TIVERTON — RHODE ISLAND

SCALE: 40 FEET PER INCH
SHEET 9 OF 9
PLAT NO: 2789

ROW_2789_009_PLAT006

I:\2013\02\02.03 Sakonnet River Bridge_Ownership\Transmission\ROW\ROW\RITBA\TIVERTON\PLATS\ROW_2789_009_PLAT006.dwg, 4/23/2015 11:55:59 AM, GMS