408 A

DOC: 20220000062361
Bk: 1016 Pg: 94

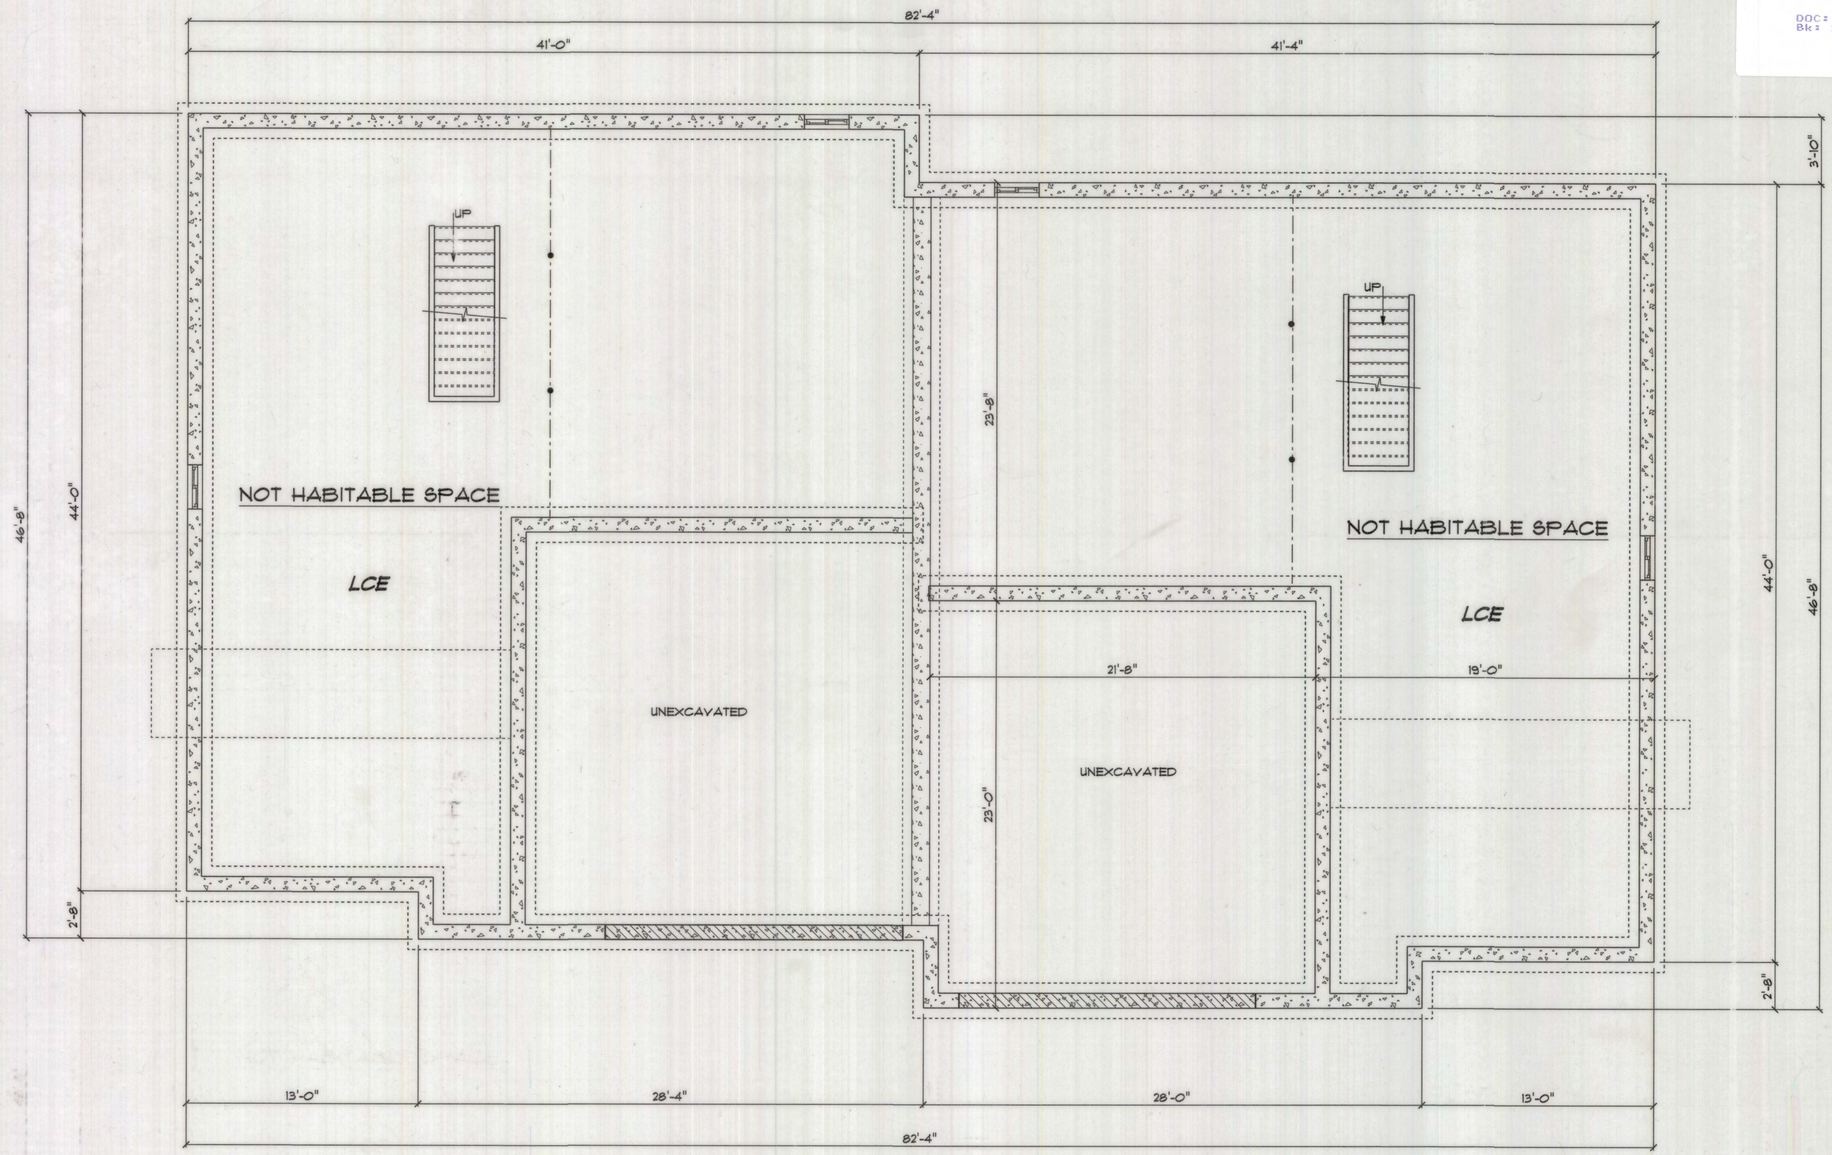

UNIT 1

UNIT 2

BASEMENT FLOOR PLAN 1/4"=1'-0"

LEGEND:

CE = COMMON ELEMENT
LCE = LIMITED COMON ELEMENT

Received for Record
Roberta J. Fagan
TOWN CLERK
JAMESTOWN, R.I.
MAR 11, 2022 12:07 PM
Vol: 1016 PG: 94

SOUTHWEST AVENUE CONDOMINIUMS
UNITS 1 - 2

PREPARED FOR:
DOUGLAS ENTERPRISES, LTD.
87 SOUTHWEST AVENUE
JAMESTOWN, RHODE ISLAND

BASEMENT FLOOR PLAN

4 of 4

DLR DIMENSIONS
EST. 1985
RESIDENTIAL DESIGNERS & CONSULTANTS
401.738.3156
DLRDIMENSIONS.COM

SCALE
1/4"=1'-0"

DATE
Tuesday, March 8, 2022

APPROVED
DRR

DRAWN BY
DRR

DRAWING NUMBER
6436